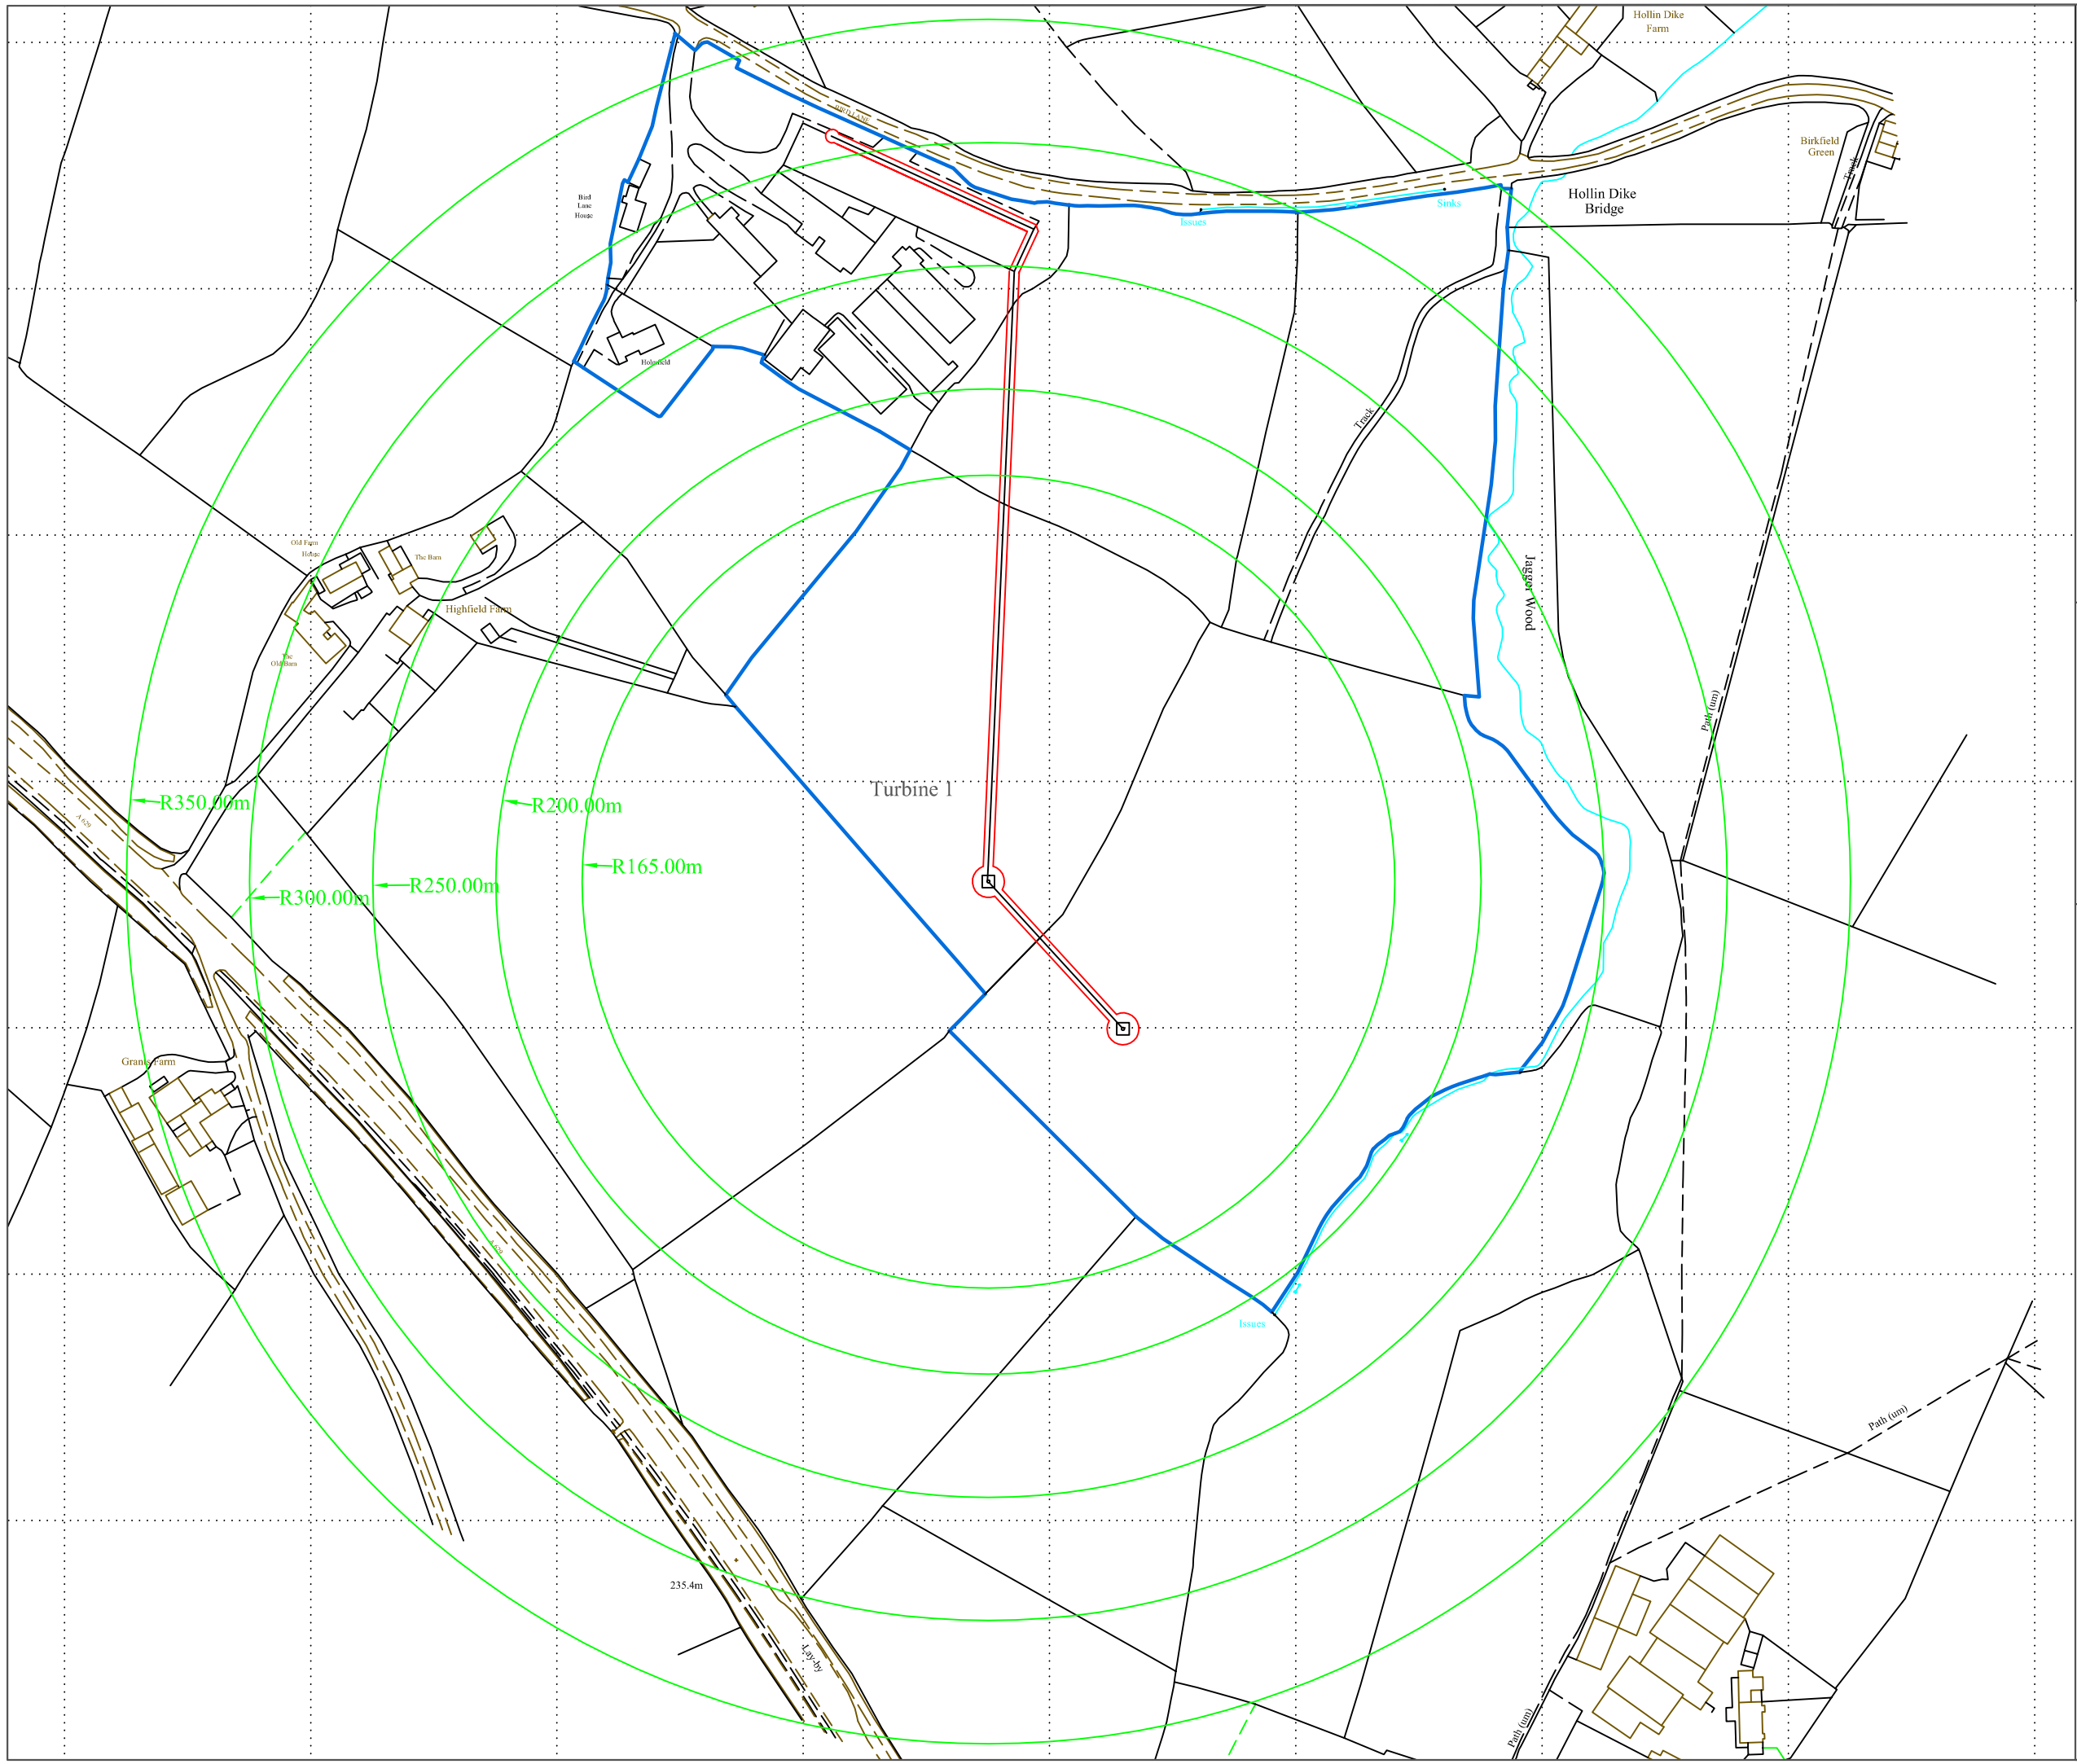

BOWLER ENERGY

Badger Farm, Willowpit Lane
Hilton, Derby DE65 5FN

t 01283 736615
f: 01283 733576
e: info@bowlerenergy.co.uk
w: www.bowlerenergy.co.uk

Applicant

Mr Mark Warttig
T/a Eastfield Turkeys
Birkfield Green, Hopping Lane
Thurgoland, South Yorks
S35 7AZ

Site Address

Bird Lane House Farm
Bird Lane
Oxspring
Sheffield
South Yorkshire
S36 8YD

Drawing Reference

08/ 09/ 11/ Nearest Neighbours
Turbine 1/ TL

Project

Construction of 2 x 11kW
Gaia Wind Turbines

Scale

1:2500

N