


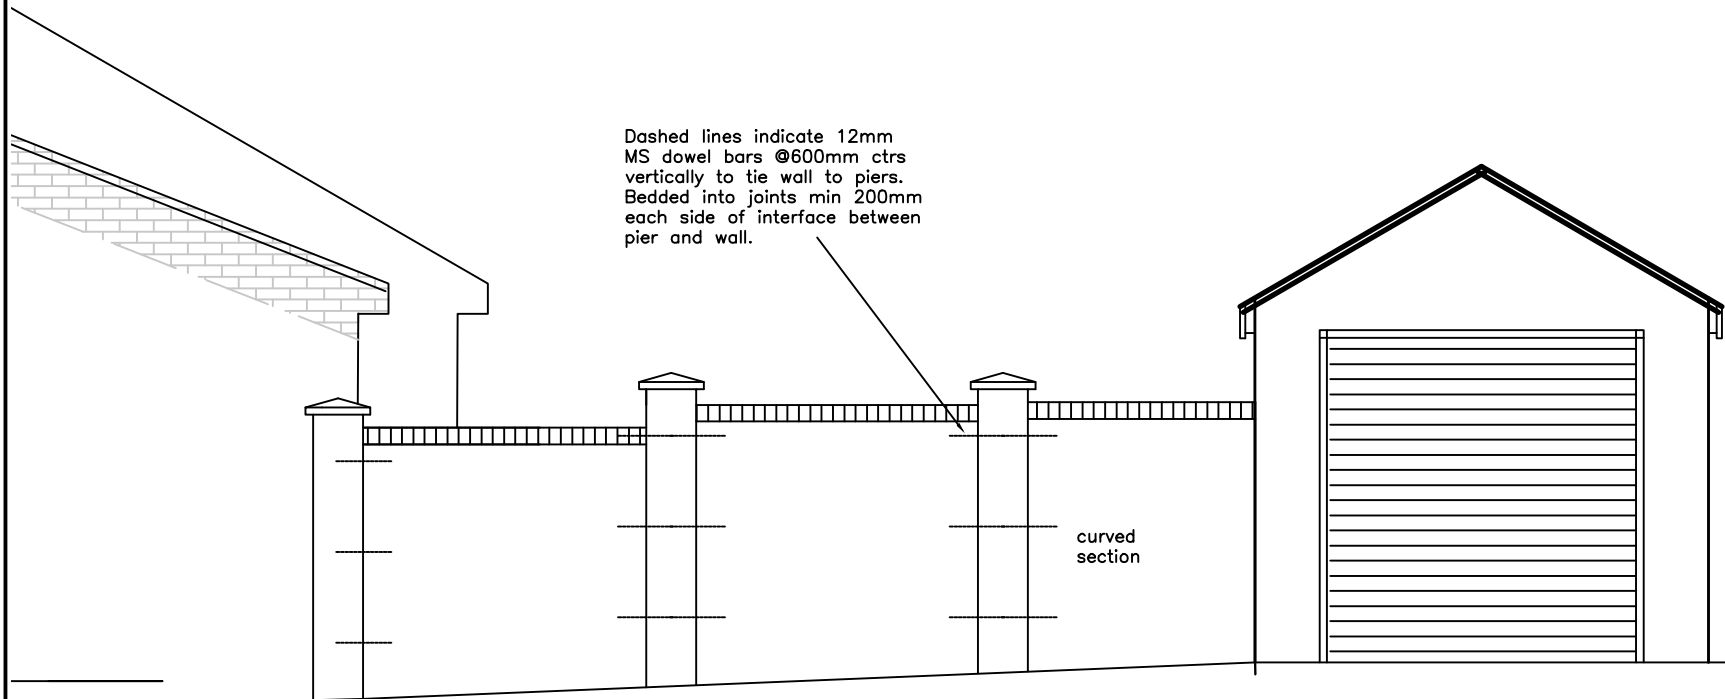


Note:- wall height to be 1750mm from GL
Maximum

PROPOSED SIDE ELEVATION (showing garden wall)

© Project Management Services 2011

PROJECT
MANAGEMENT
services

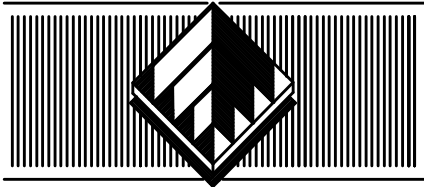

CHARTERED CONSTRUCTION CONSULTANTS

4 HUDDERSFIELD ROAD, BARNSELY, SOUTH YORKSHIRE S70 2LT
TELEPHONE (01226) 286276 FAX (01226) 731265
e - mail: info@pmsdesign.co.uk

CLIENT

Muriel Cotney
17 Applehaigh View, Royston

PROJECT

Proposed Boundary wall

FILE NAME	DWG.No	2301/01	SCALE	DATE	DRAWN	REV.
cotney-01.dwg			1:50	01/2011	jjb	