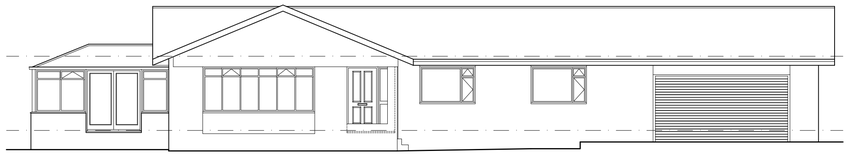

EXISTING REAR ELEVATION
SCALE 1:100

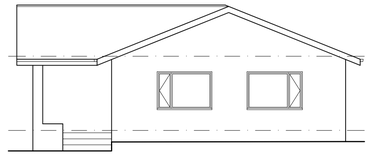

EXISTING SIDE ELEVATION
SCALE 1:100

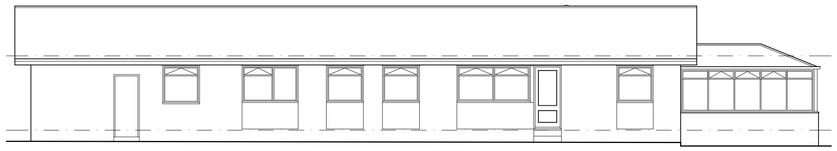

EXISTING REAR ELEVATION
SCALE 1:100

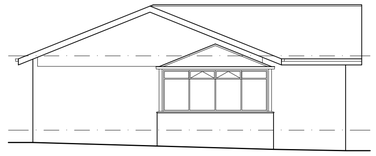

EXISTING SIDE ELEVATION
SCALE 1:100

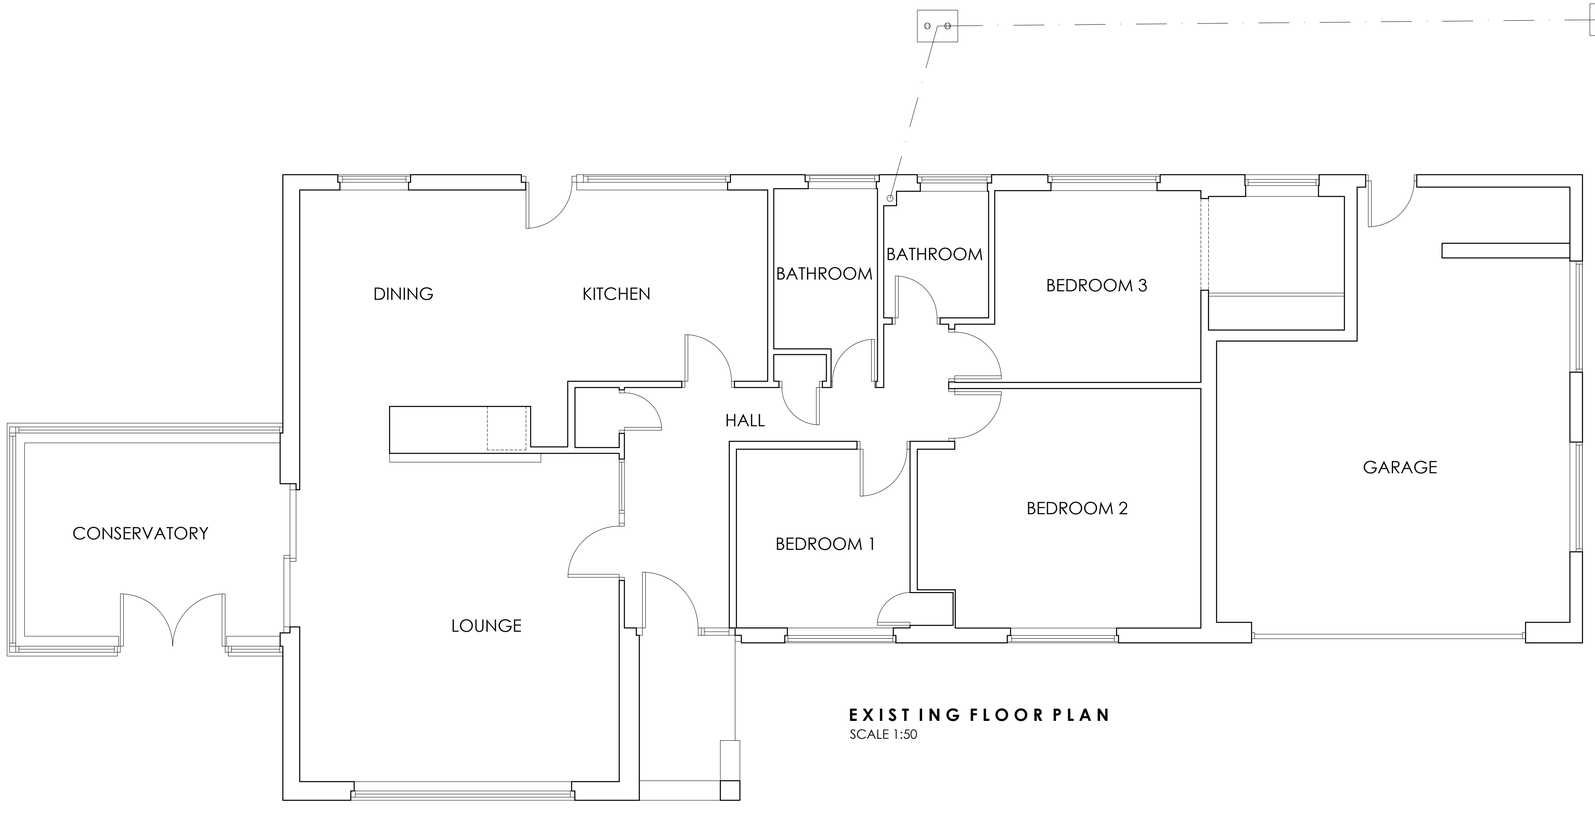

EXISTING FLOOR PLAN
SCALE 1:50

White Agus PARTNERSHIP
OFFICE ONE.
34 VICTORIA ROAD,
BARNSLEY,
S70 2BU
Phone: 01226 208482
Email: info@whiteaguspartnership.co.uk
Web: www.whiteaguspartnership.co.uk

ARCHITECTURAL SERVICES

Project. 71 DARTON LANE, DARTON BARNSLEY, S75 5AL	Client. MR & MRS WILLIAMS
Drawing Title. EXISTING	Date. NOV 2022 Scale. 1:50 & 1:100 @ A1
	Ref. 21–106 Dwg. No. EXISTING Rev.

Date	Suffix	Description	Date	Suffix	Description