




All existing signage to be removed and discarded as McDonald's PM instruction. Any fixing holes, electrical cable penetrations etc to be made good, flush with surrounding finishes.

effect, all panels full height with inset break strips and curved comes. Alcoves in between booths are to be clad in full height all panels finished in khaki green.

BUILDING FINISHES			
DESCRIPTION	EXISTING	PROPOSED	
WALLS	BRICK	BRICK	
ROOF	TILED	TILED	
WINDOW FRAMES	WHITE ALUMINIUM	ALUMINIUM PAINTED WITH KHAKI GREEN RAL 6015	
SOFFIT & FASCIAS	WHITE ALUMINIUM	ALUMINIUM PAINTED WITH KHAKI GREEN RAL 6015	
DOORS	WHITE ALUMINIUM	ALUMINIUM PAINTED WITH KHAKI GREEN RAL 6015	
BOOTH (WINDOWS - as alternative)	WHITE ALUMINIUM	ALUMINIUM PAINTED WITH KHAKI GREEN RAL 6015 WITH INNER LIFTED ALUMINIUM SUBROOF	

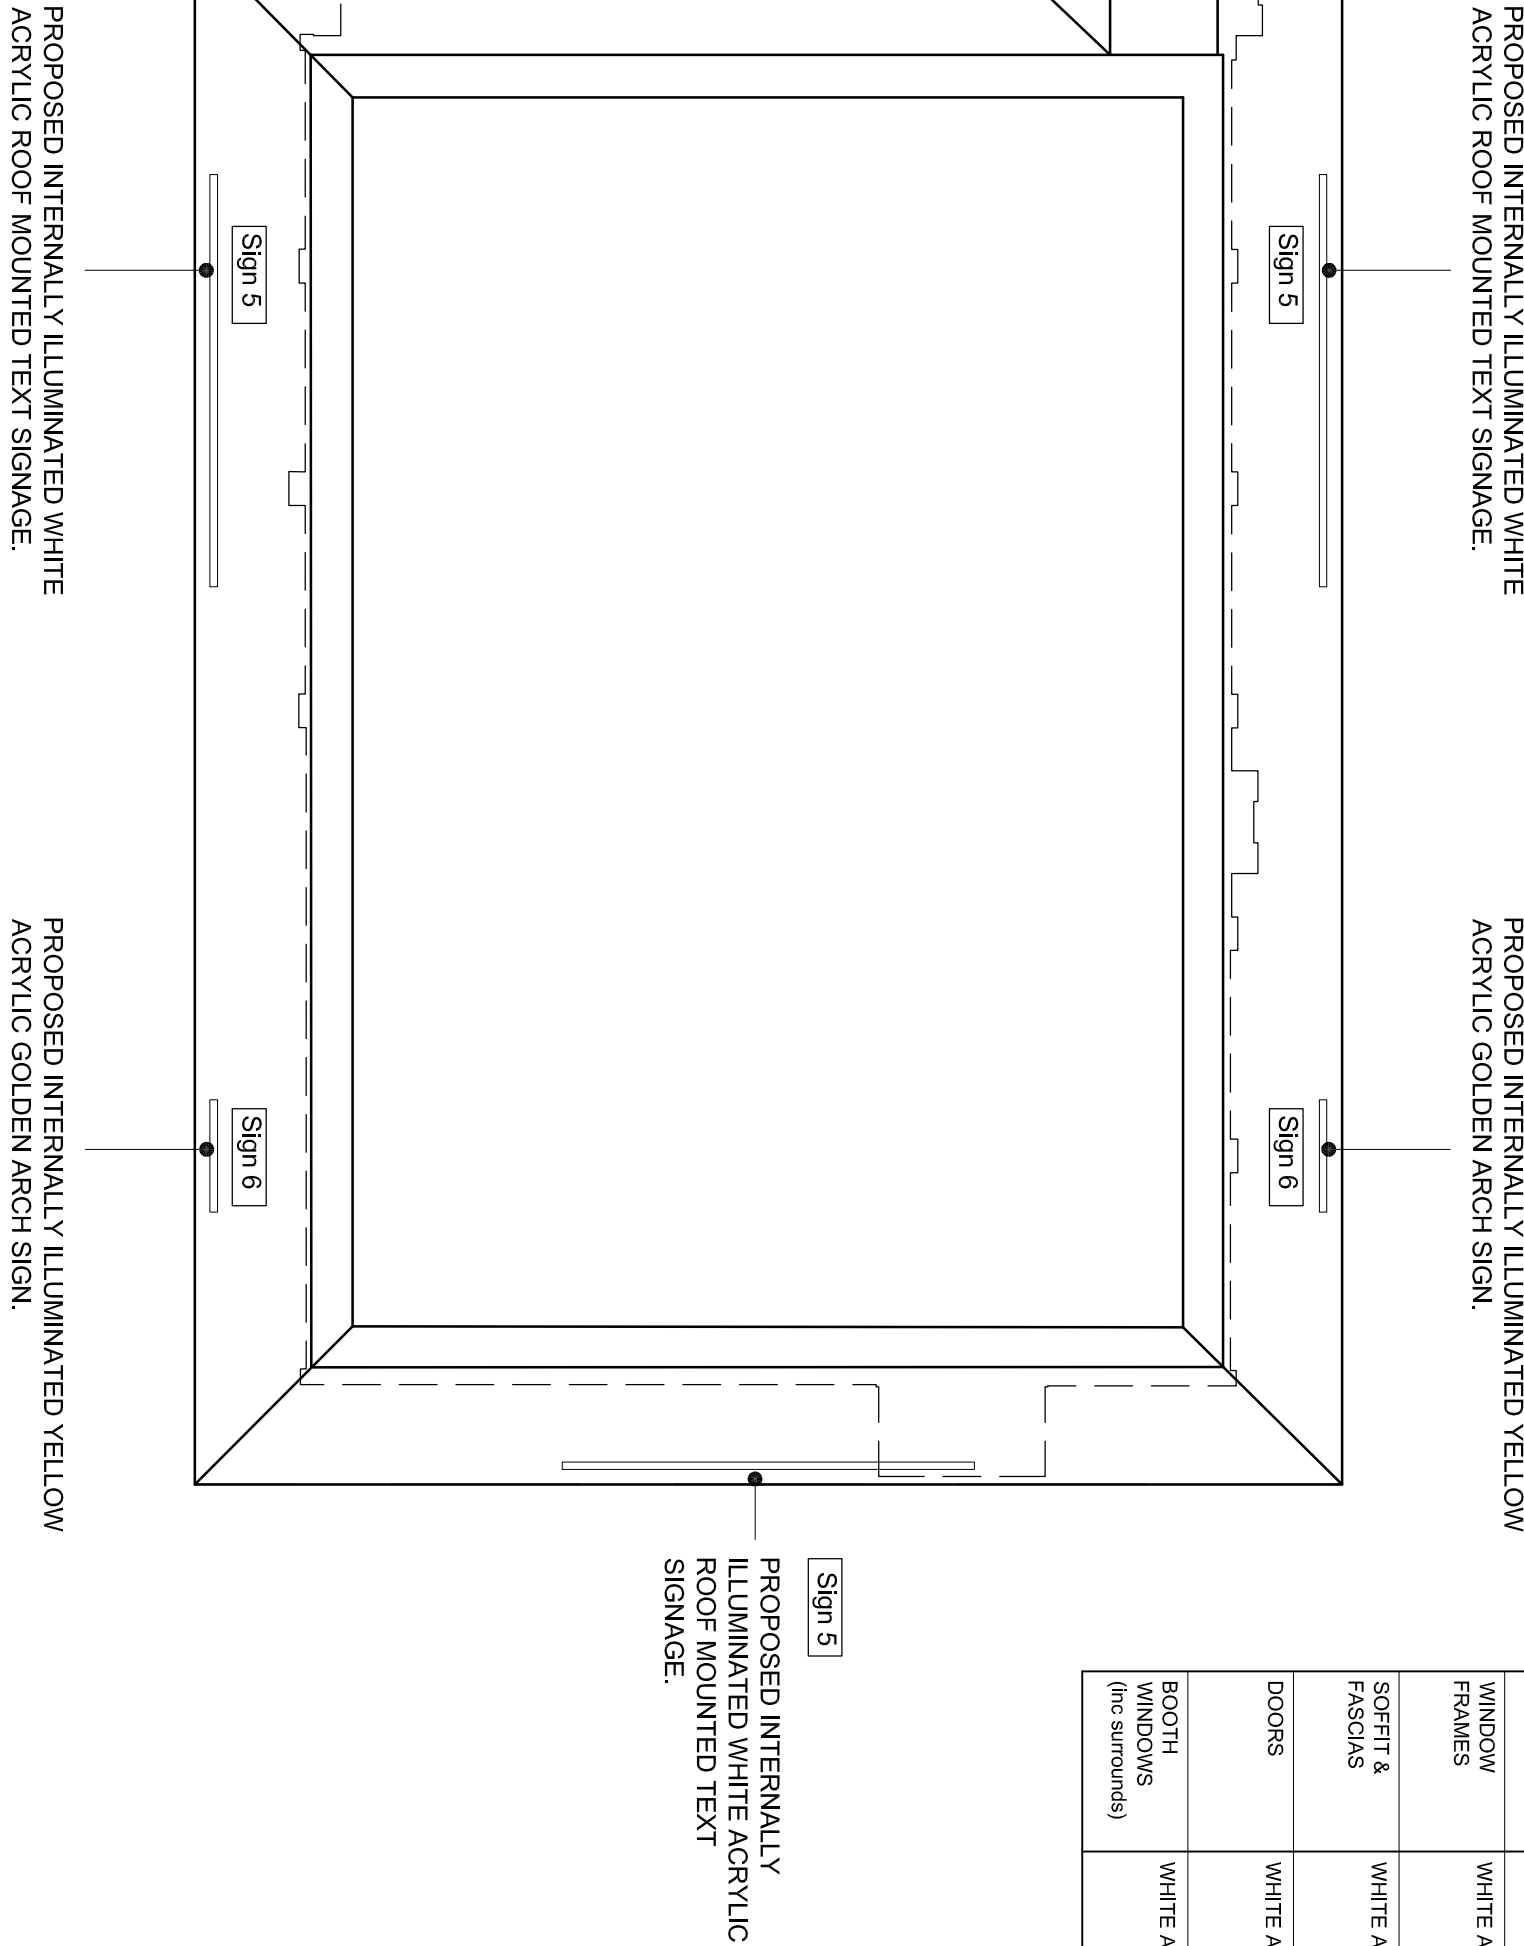

PROPOSED ROOF ADVERTISEMENTS

SITE SIGNAGE SCHEDULE								
AD/VERT REF	QTY	SIZE (mm)	MATERIALS	COLOR	HEIGHT (mm) ABOVE GROUND	EXTENT (mm) OF PROJECTION	HEIGHT (mm) OF TEXT	ILLUMINATION
Sign 5	3	5450W x 700 x 68H	White acrylic "McDonald's" text roof mounted signage.	White	Refer to Elevations	N/A	600 (STATC- Max. 600cd/m²)	
Sign 6	2	14620 x 1000 x 1200H	Yellow acrylic "Golden Arch" symbol roof mounted signage.	Yellow	Refer to Elevations	N/A	7200 (STATC- Max. 600cd/m²)	

DRAWN BY	MAWS	CHECKED BY	DP	DRAWING NO.	4138_0970_07	REV. NO.
SCALE & SIZE	1:100@A1	DATE	15.02.10			

