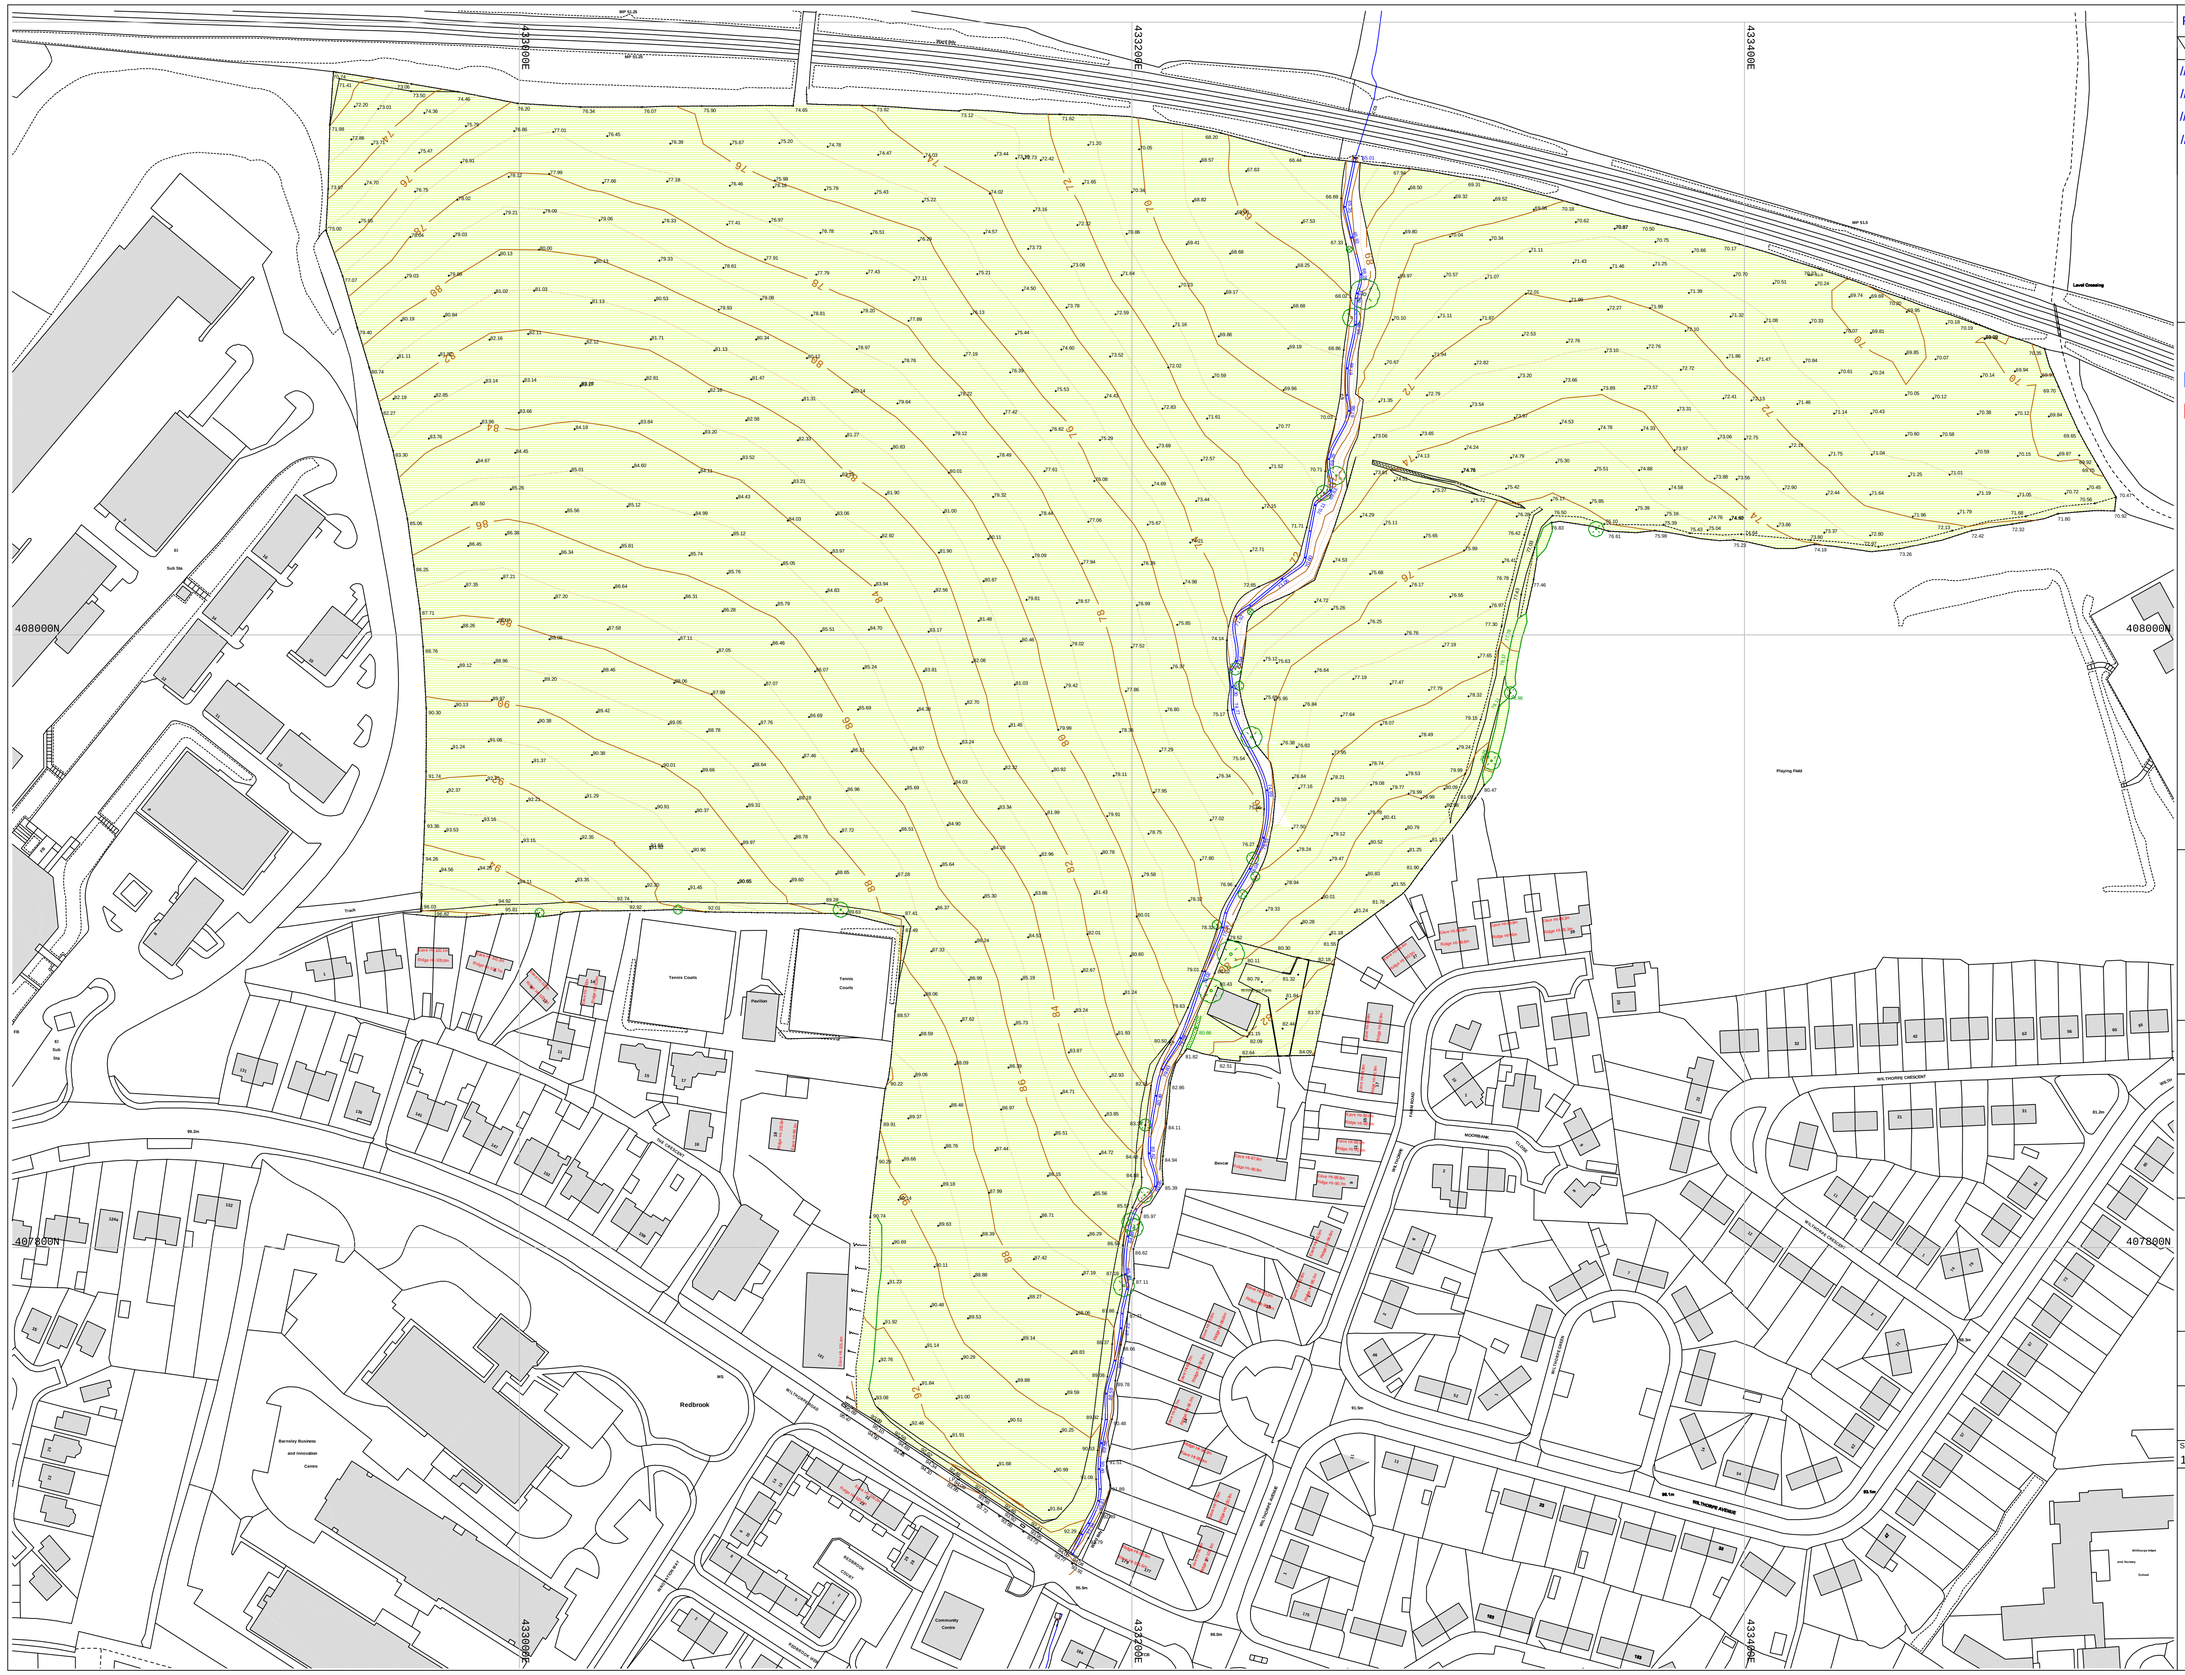


REVISIONS

	Date	Description	By
//	//	//	//
//	//	//	//
//	//	//	//
//	//	//	//
//	//	//	//

Legend:

- Land Under Control of Applicant
- Planning Application Area
- Top of Bank
- Top of Quarry face
- Bottom of Bank
- Road
- Track
- Verge
- Fence Type 1
- Fence Type 2
- Fence Type 3
- Gate
- River/Stream/Ditch/Pond
- Overhead Electricity Cable
- Building
- 1m Contour Interval
- Ordnance Survey Backcloth
- BH Borehole/Trial Pit
- BM Ordnance Survey Bench Mark
- Survey Control Station
- Electricity Pylon
- TP Telegraph Pole
- LP Lamp-post
- MH Man Hole
- ST Stop Tap (Gas/Water/Telecom)
- WL Water Level
- Tree (broadleaved)

N

LINEAR SURVEYS LIMITED

LINEAR SURVEYS LIMITED
18 Radulf Gardens
Liversedge
West Yorkshire
WF15 6AT

Tel - 01274 878338
Mob - 07884434452

e-mail - linearsurveys@gmail.com

Client

Land & Restoration Management

Job Title

LAND OFF WILTHORPE ROAD, BARNSLEY

Project Title

DEVELOPMENT

Scale	Date	Drawn by	Surveyed
1:1000	APR 13	SW/PR	SW/PR

Dwg. title

Topographical Survey of Land off Wilthorpe Road, Barnsley

Project No.	Dwg. No.	Rev.
WR/0412	01	00

PLOT SIZE: A1. PLOT SCALE: 1: TYPE SCALE HERE