



ROYAL INSTITUTE of  
BRITISH ARCHITECTS  
CHARTERED PRACTICE

THIS DRAWING/COPY AND ANY DESIGN THEREON IS PROTECTED BY COPYRIGHT AND IS THE PROPERTY OF HIRST ARCHITECTS LTD. IT IS TO BE USED ONLY FOR THE PURPOSE FOR WHICH IT WAS EXPRESSLY LOANED AND IS NOT TO BE COPIED IN ANY FORMAT, INFORMATION WITHIN THIS DRAWING IS NOT TO BE PASSED TO ANY THIRD PARTY WITHOUT PRIOR WRITTEN CONSENT. ALL MEASUREMENTS TO BE CHECKED ON SITE PRIOR TO CONSTRUCTION. DO NOT SCALE THIS DRAWING.

**HIRST ARCHITECTS LTD ©**  
**COMPANY NUMBER 12942045**

[illegible]

NOT FOR CONSTRUCTION

CLIENT / APPLICANT

**Mr & Mrs Basford**

**SITE ADDRESS**  
**20 Grovener Walk**  
**Barnsley S70 6HG**

PROJECT STAGE  
**WORKING DRAWING**

### DRAWING

## Proposed GA Section


| JOB NUMBER | DRAWING | REVISION |
|------------|---------|----------|
| HA-22-17-P | -05     | -00      |

SCALE VARIES **A.1**

**HIRST ARCHITECTS ©**  
**RIBA CHARTERED PRACTICE**



**PROPOSED SIDE ELEVATION SCALE 1:50**

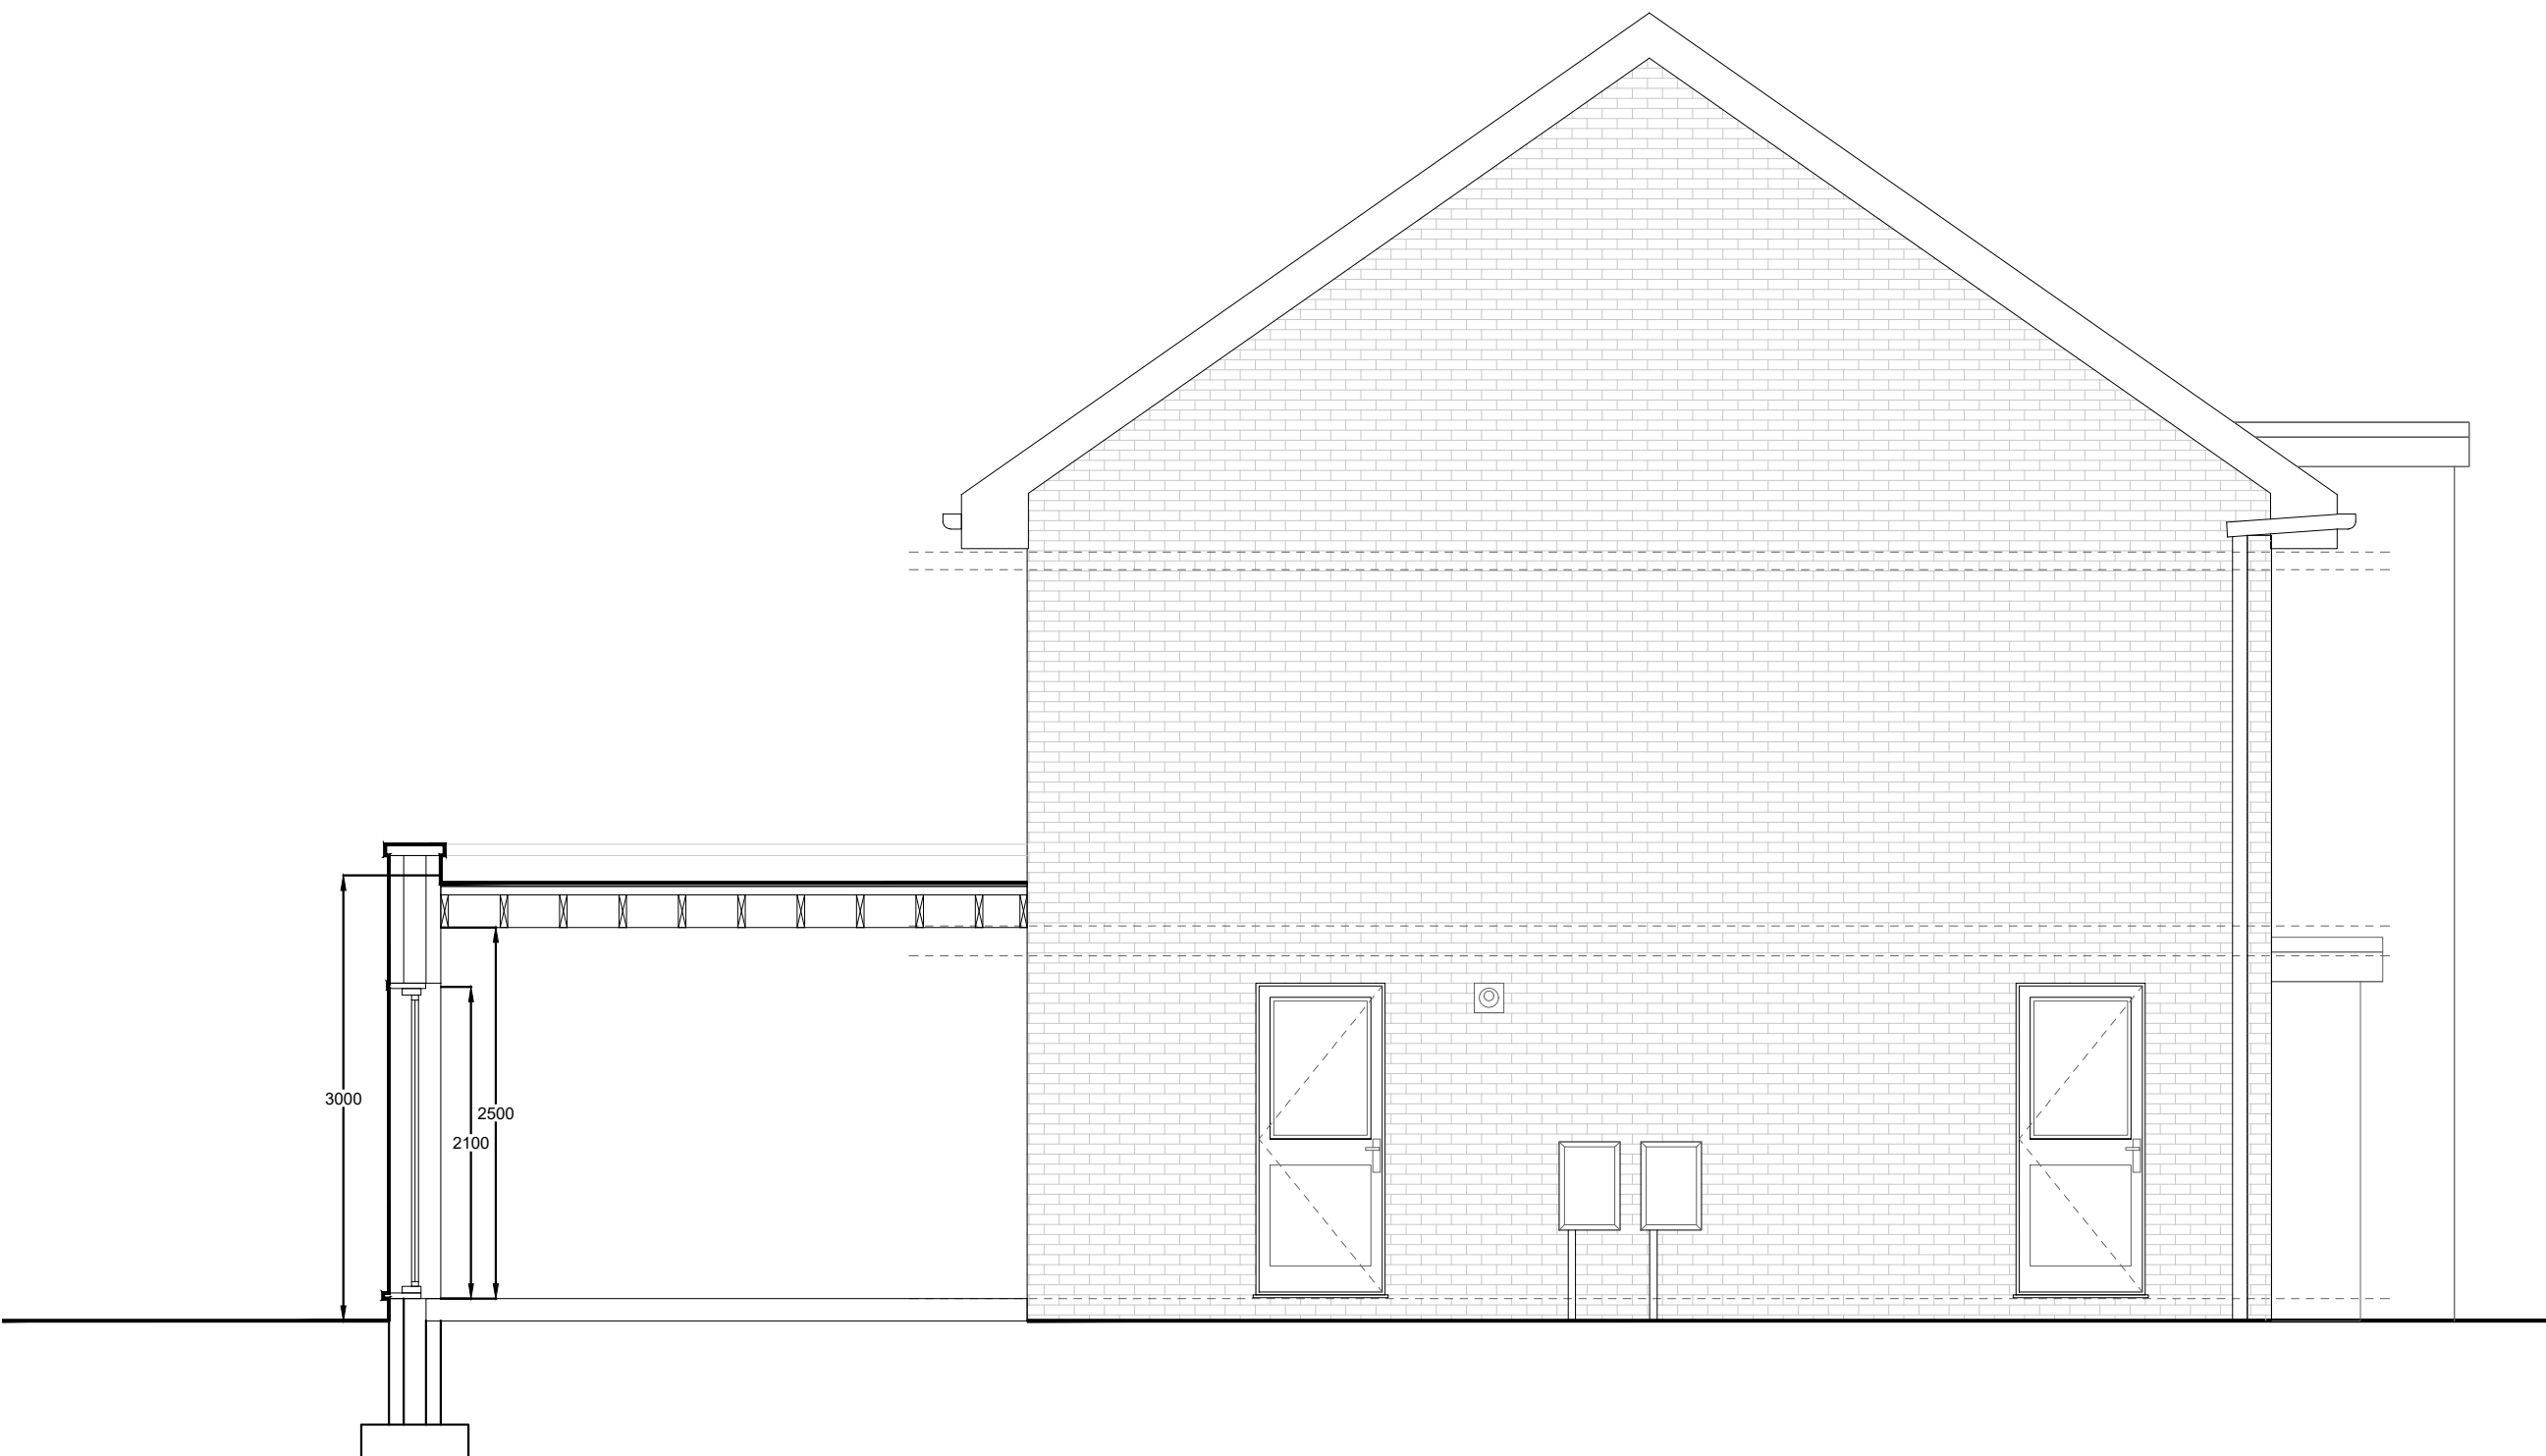

### PROPOSED GA SECTION SCALE 1:50