


Street Scene

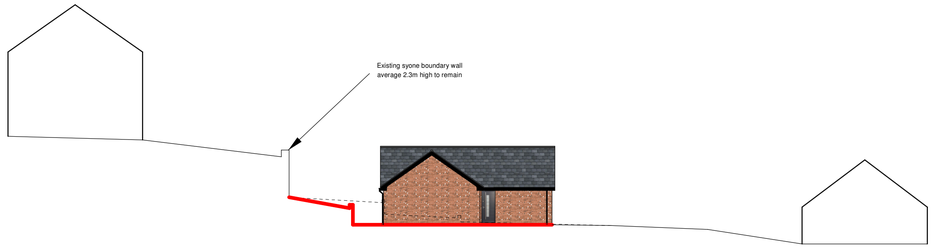

Section A - A


General notes

This drawing is copyright and is not to be copied or reproduced in any way without obtaining prior consent.

The project to which this drawing applies should, if applicable, be undertaken in full compliance with the C.D.M. Regulations (2007), and under the control of a client appointed C.D.M. Co-ordinator

Any work that is carried out adjacent to any existing 'Party Walls and Boundary Party Walls' the client is to ensure that the requirements of the Party Wall Act 1996 are strictly adhered to and all the legal requirements of that act are to be discharged prior to commencement of any work.

Any underground drainage positions shown is assumed and should be checked on site prior to start of works.

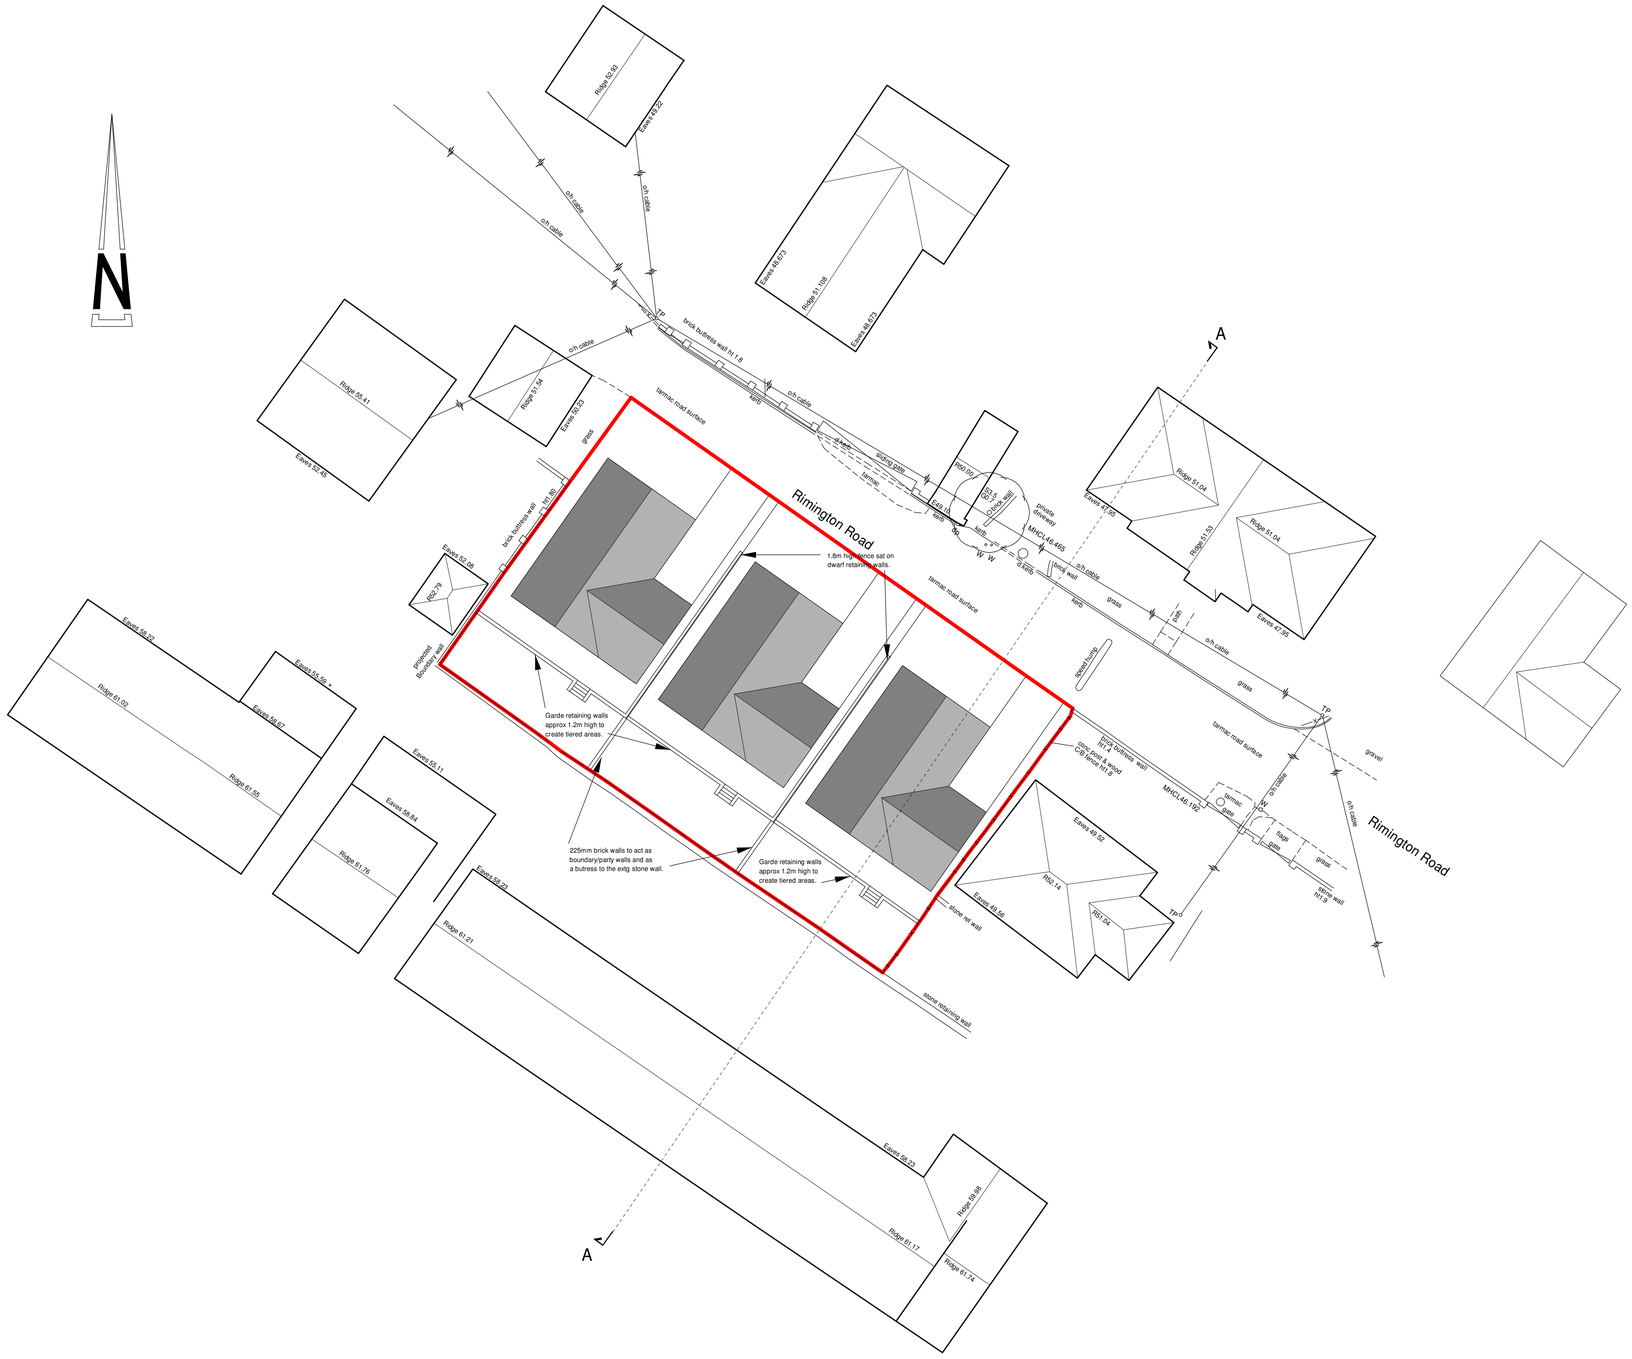
N
Rimington Road
Rimington Road
A
A
Ridge 52.43
Eaves 49.22
Eaves 48.03
Ridge 51.09
Eaves 48.03
Ridge 95.41
Eaves 52.45
Ridge 91.54
Eaves 90.03
Eaves 60.08
RSJ 7/9
Eaves 59.22
Ridge 61.02
Eaves 59.59
Eaves 59.47
Ridge 61.55
Eaves 55.11
Eaves 58.84
Ridge 61.76
Eaves 58.23
Ridge 61.21
Eaves 58.23
Ridge 59.09
Ridge 61.17
Ridge 61.74
Ridge 51.04
Ridge 51.03
Ridge 51.04
Eaves 47.95
Eaves 47.28
Eaves 49.52
RSJ 14
RSJ 04
Eaves 48.56
o/h cable
trick buttress wall ht 1.8
tarmac road surface
kerb
grass
gates
brick buttress wall ht1.65
1.8m high fence sat on dwarf retaining walls.
Garde retaining walls approx 1.2m high to create tiered areas.
225mm brick walls to act as boundary/party walls and as a butress to the extg stone wall.
Garde retaining walls approx 1.2m high to create tiered areas.
stone ret wall
stone retaining wall
RSJ 05
MHCL46.485
MHCL46.192
private driveway
block wall
speed hump
gravel
stone wall ht1.9
RSJ 7/9
planted Boundary wall
TP
TP
TP