

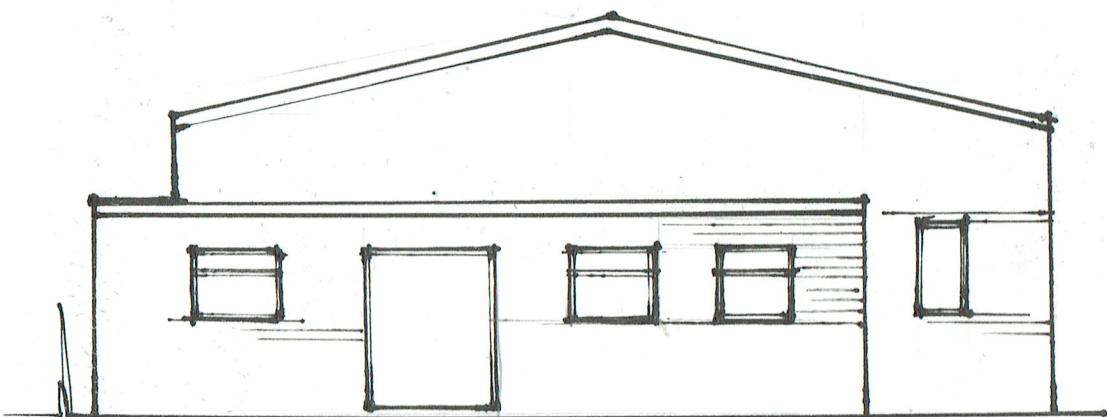


141 CLUB, BARKSLEY


EXISTING FRONT ELEVATION

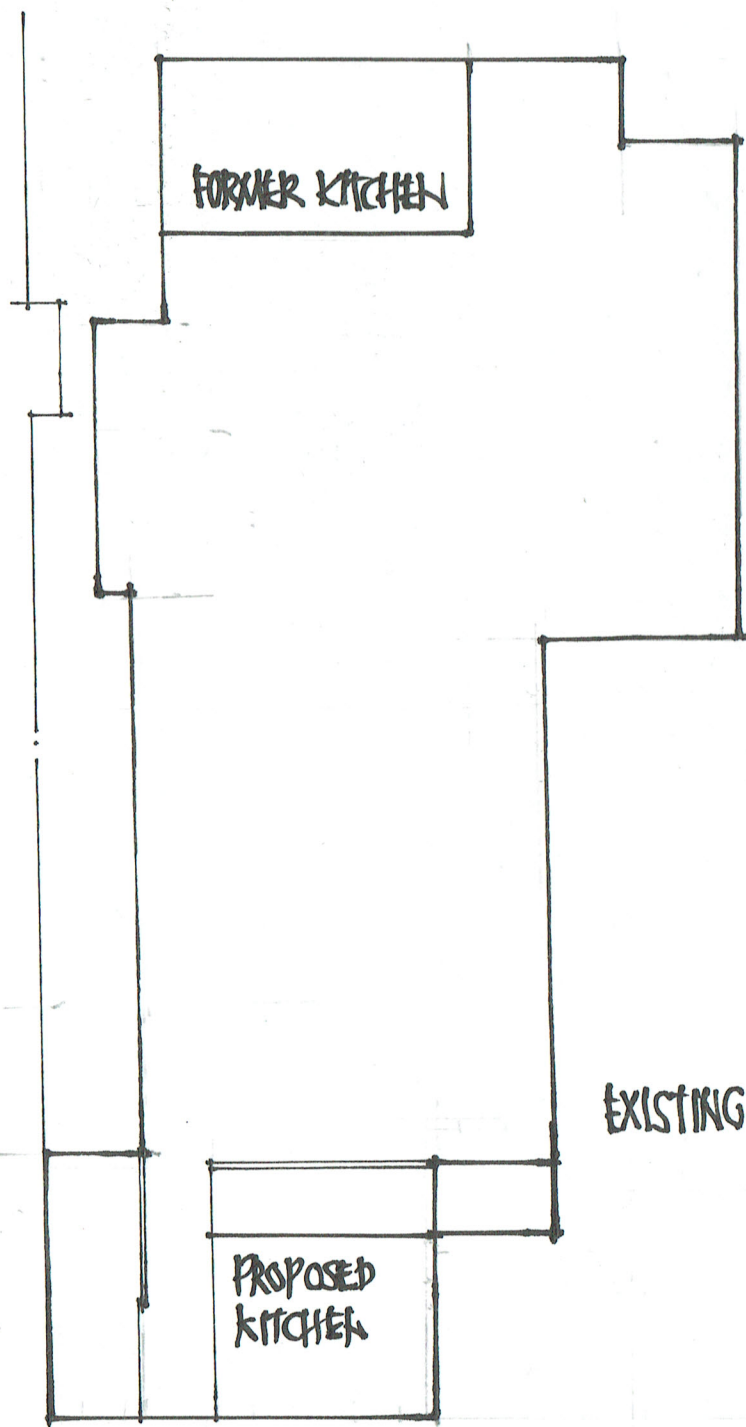

PROPOSAL

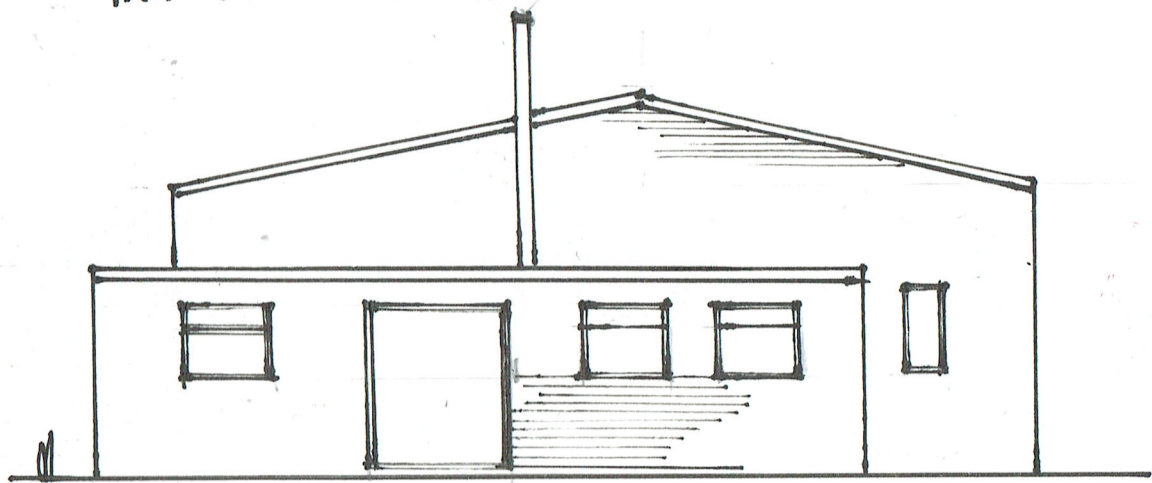

EXISTING CLUB LAYOUT

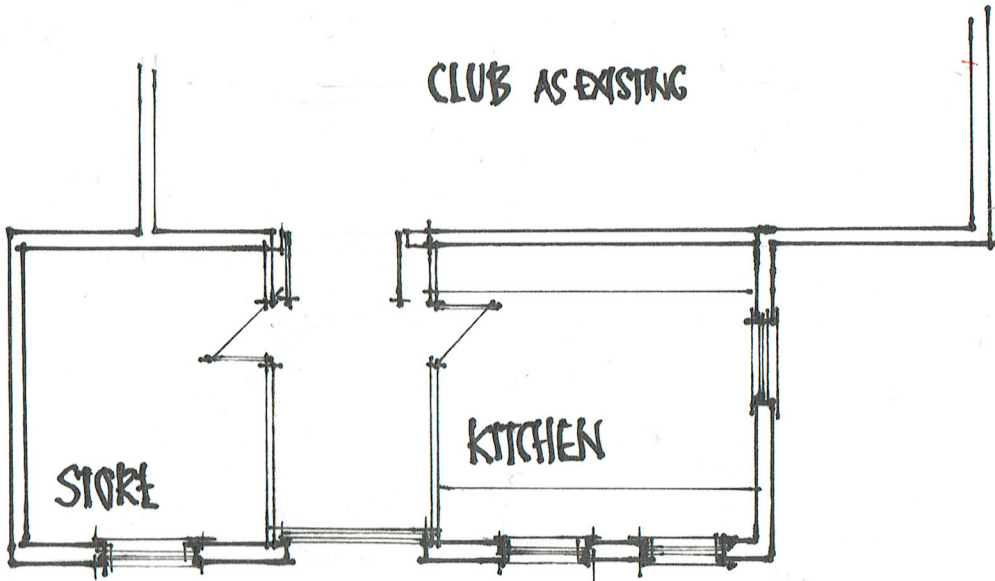

PROPOSED KITCHEN