

STREETSCENE 1 - ROAD 5

scale 1:125




STREETSCENE 2 - ROADS 2 & 4

scale 1:200




STREETSCENE 3 - ROAD 3

scale 1:200

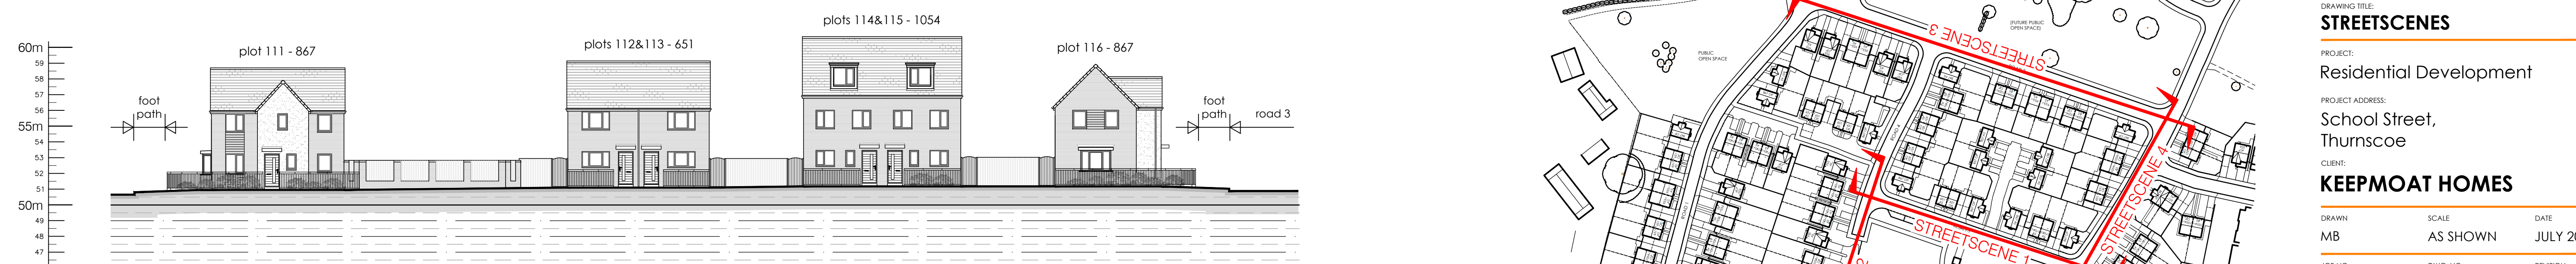

STREETSCENE 4 - SCHOOL STREET

scale 1:200

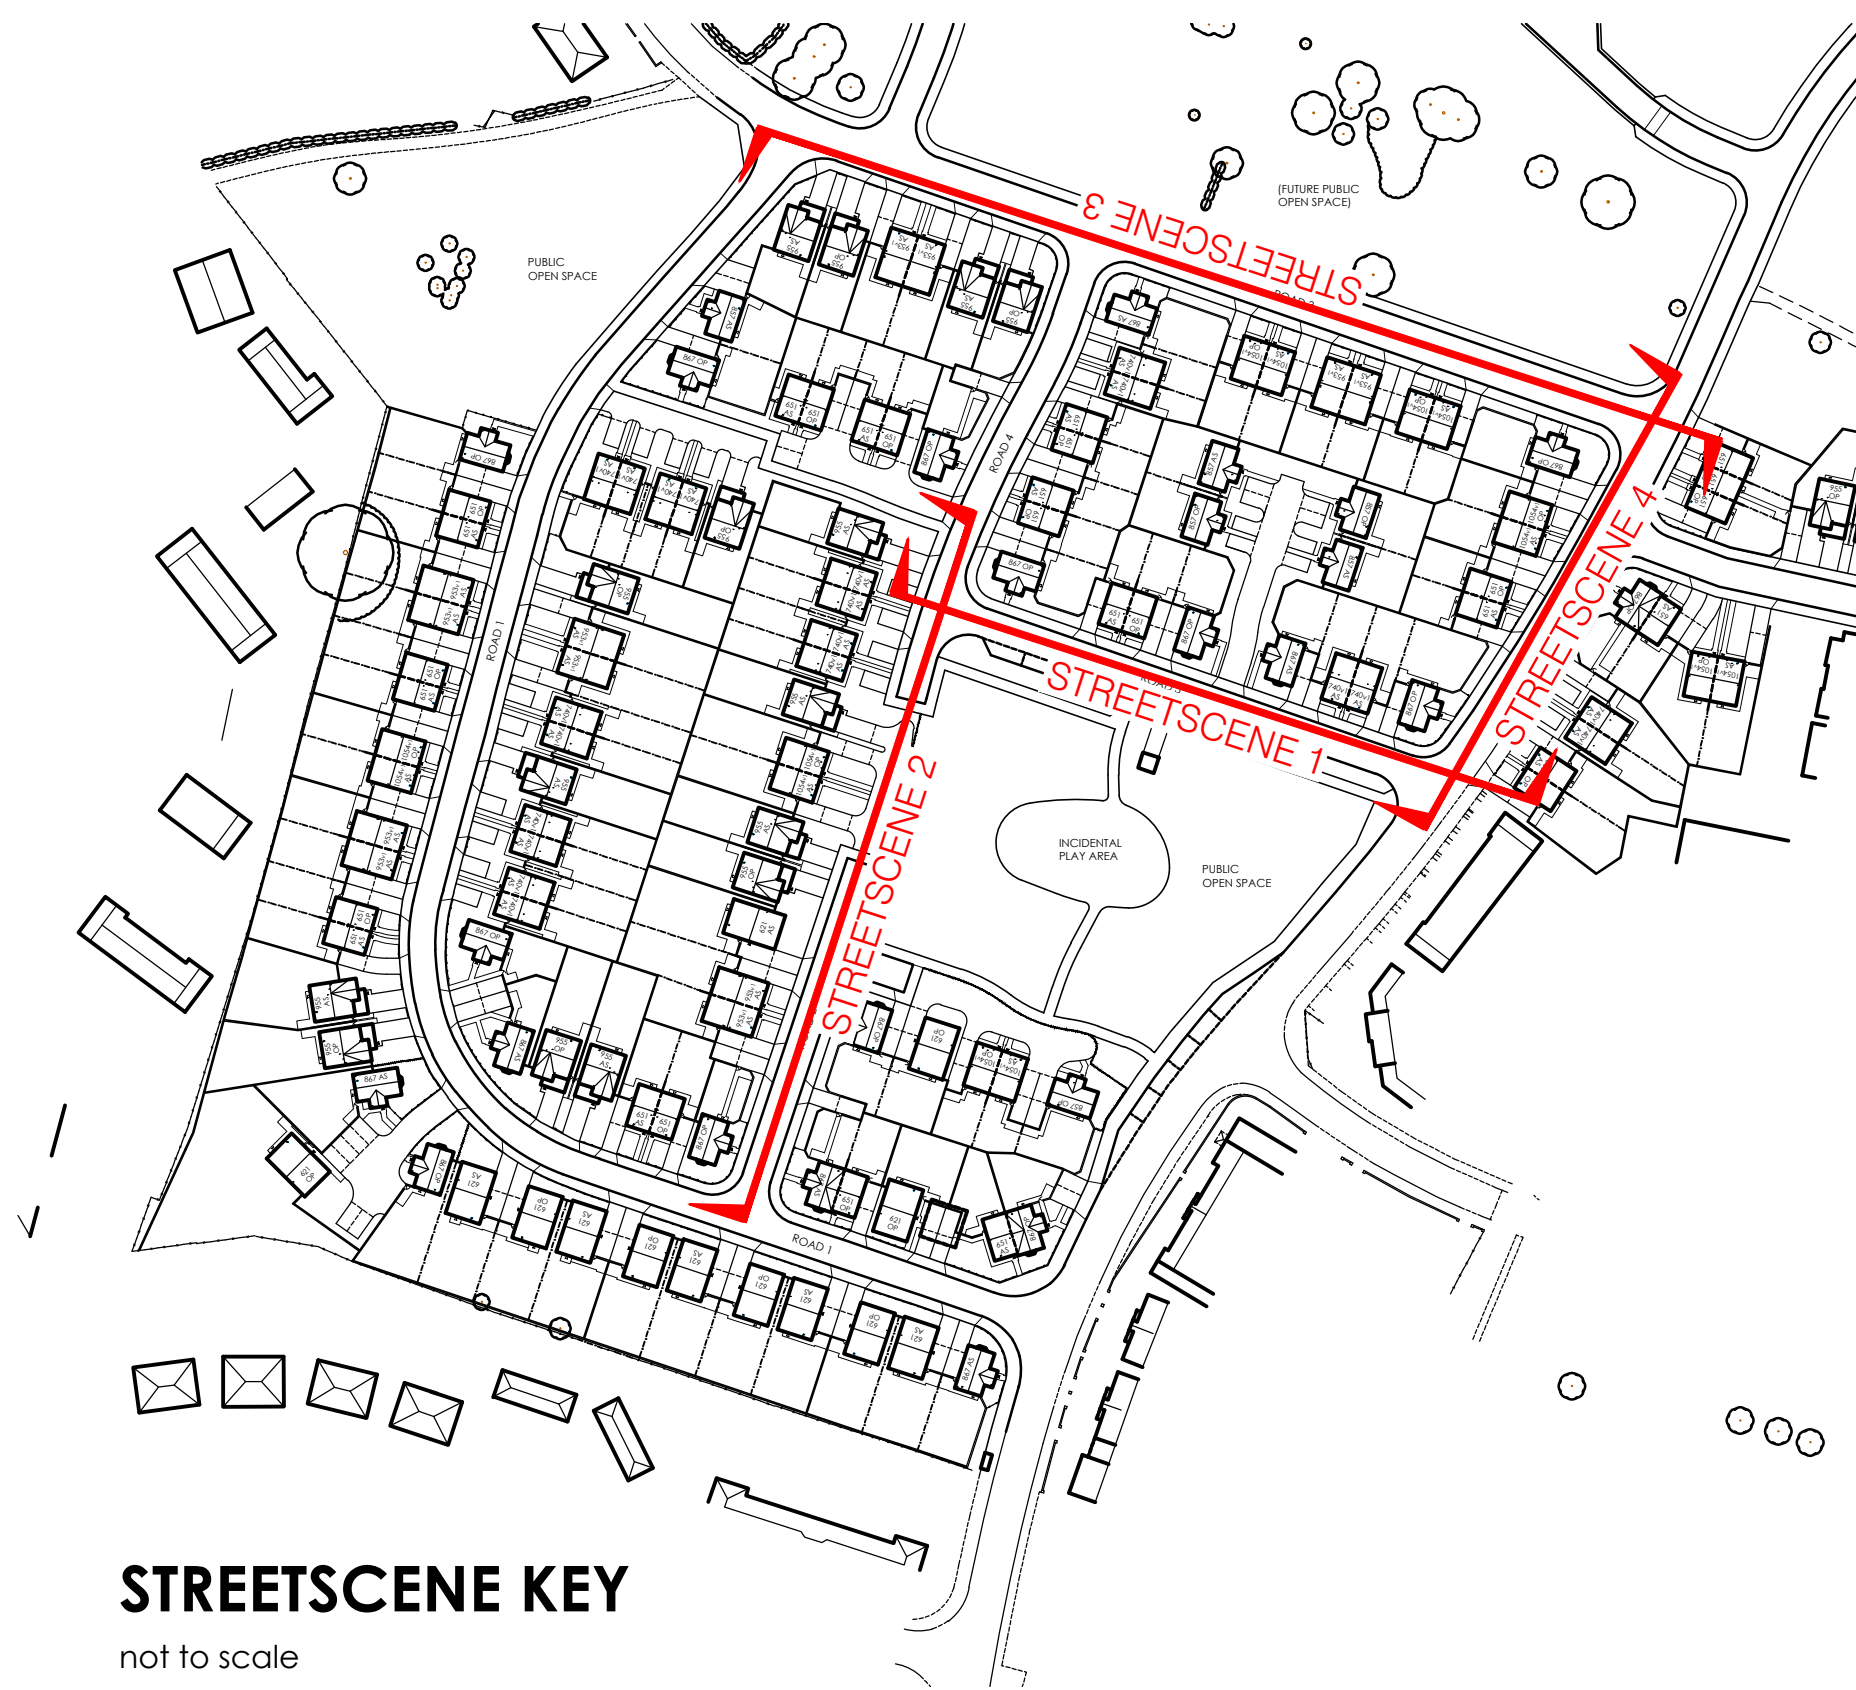

STREETSCENE KEY

not to scale

• MB	27.07.17	First issue.
REVISION		
DRAWING TITLE: STREETSCENES		
PROJECT: Residential Development		
PROJECT ADDRESS: School Street, Thurnscoe		
CLIENT: KEEPMOAT HOMES		
DRAWN MB	SCALE AS SHOWN	DATE JULY 2017
JOB NO. 2238	DWG. NO. 09	REVISION *
Chris Gothard Architectural Ltd. queens tower lodge 77-79 east bank road sheffield S2 3PX T: 0114 2750263 M: 07443 596098 E: info.cga@btconnect.com Company No. 9118738		



© COPYRIGHT EXISTS ON THE DESIGNS AND INFORMATION SHOWN ON THIS DRAWING • DO NOT SCALE FROM DRAWING ALL DIMENSIONS TO BE VERIFIED ON SITE PRIOR TO COMMENCING ANY WORK