
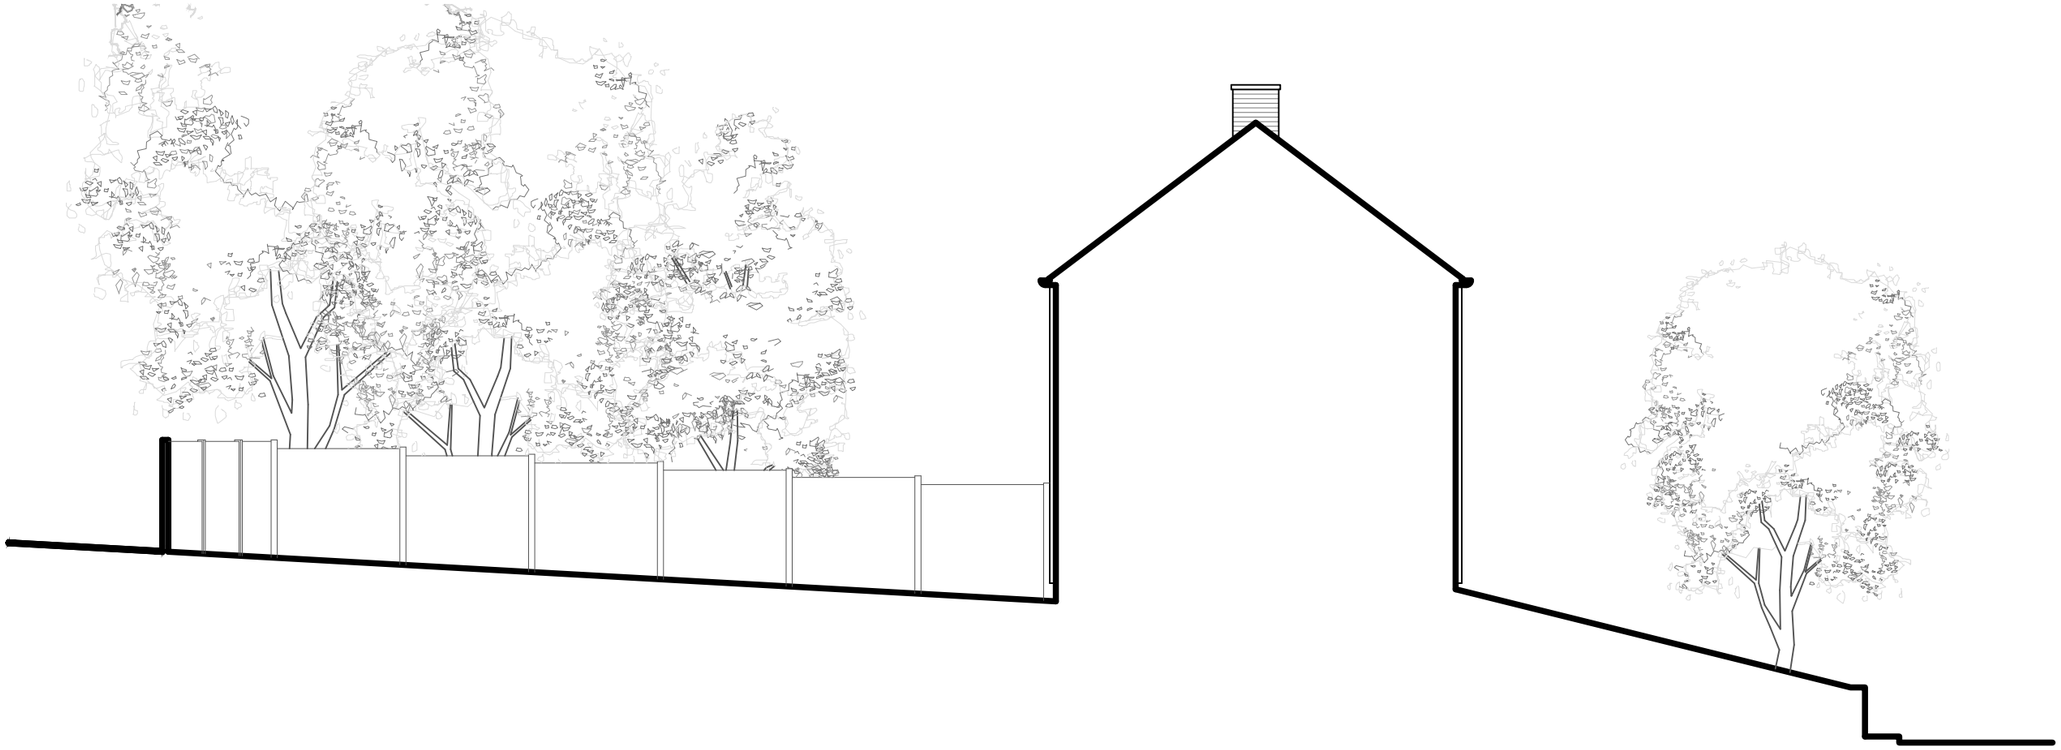


West Facing Elevation As Existing

Scale 1:100@A3

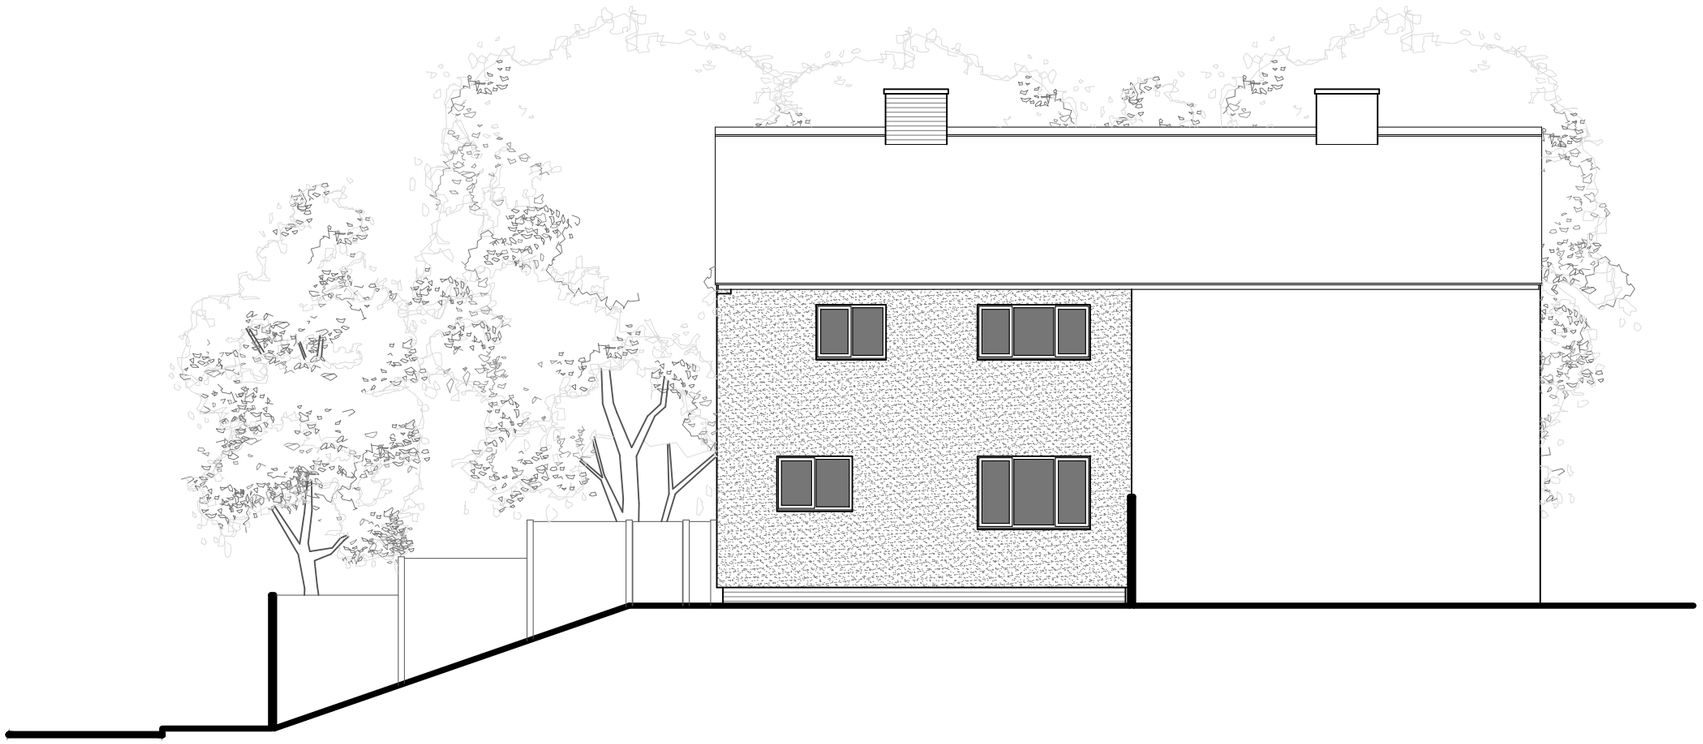

North Facing Elevation As Existing

Scale 1:100@A3

MATERIALS

- Walls - pre-cast reinforced concrete external cladding
- Roof - concrete interlocking tiles
- Rainwater goods - plastic box profile gutters and downpipes
- Windows - uPVC double glazed openable casement windows
- Doors - uPVC doule glazed doors

ISSUED FOR PLANNING

REVISION	DATE	DRAWN	CHECKED	DESCRIPTION

CLIENT: MR PAUL BASS
SCALE: 1:100@A3
DATE: OCT 2026
PROJECT: 39 WELLAND CRESCENT, ELSECAR
DRAWN: ML
CHECKED:
DRAWING TITLE: ELEVATIONS AS EXISTING SHEET 2 OF 2
JOB NUMBER: 261001
DRAWING NO.: 106
REVISION:

TIMEARCHITECTS

Creative Conservation - Inspiring Design. Time Architects 226-228 Holme Lane, Sheffield, S64JZ
Registered Company Number in England and Wales: 8033383, Director: Michael Leigh
W. www.timearchitects.co.uk **E**. info@timearchitects.co.uk **T**. 0114 430 0114
© all rights reserved, report all discrepancies, do not scale from drawing, check dimensions on site