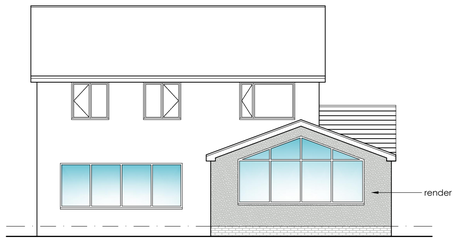

PROPOSED REAR ELEVATION
SCALE 1:100

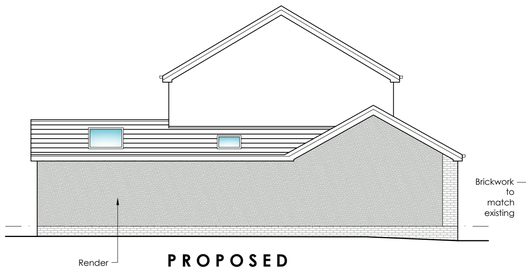

PROPOSED SIDE ELEVATION
SCALE 1:100

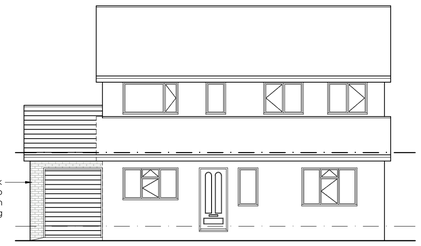

PROPOSED FRONT ELEVATION
SCALE 1:100

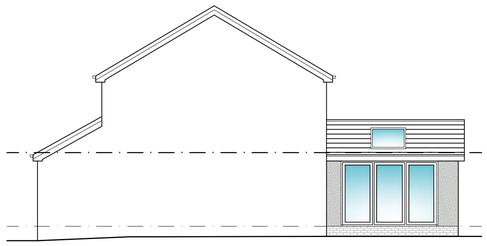

PROPOSED SIDE ELEVATION
SCALE 1:100

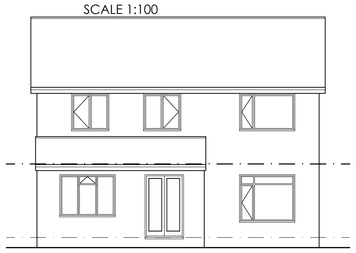

EXISTING REAR ELEVATION
SCALE 1:100

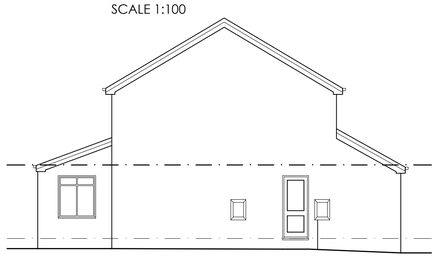

EXISTING SIDE ELEVATION
SCALE 1:100

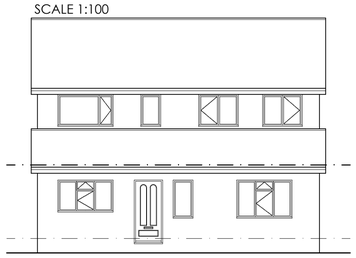

EXISTING FRONT ELEVATION
SCALE 1:100

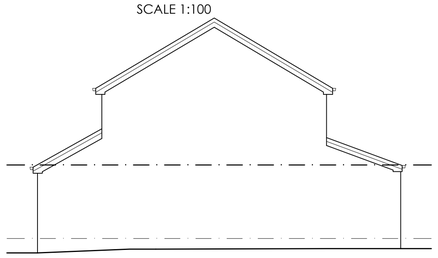

EXISTING SIDE ELEVATION
SCALE 1:100

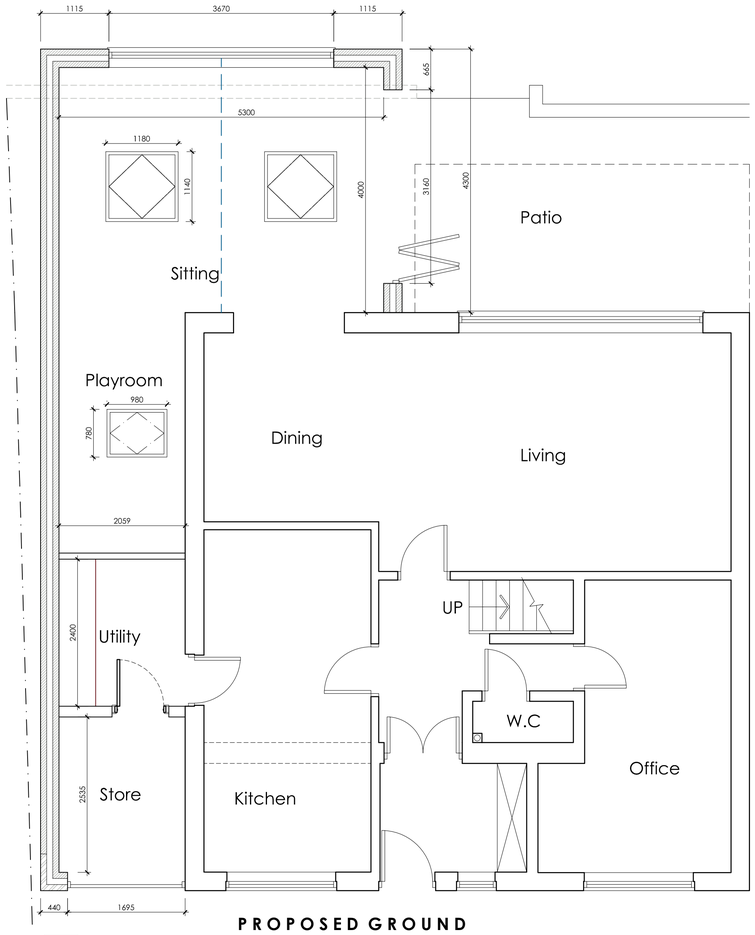

PROPOSED GROUND FLOOR PLAN
SCALE 1:50

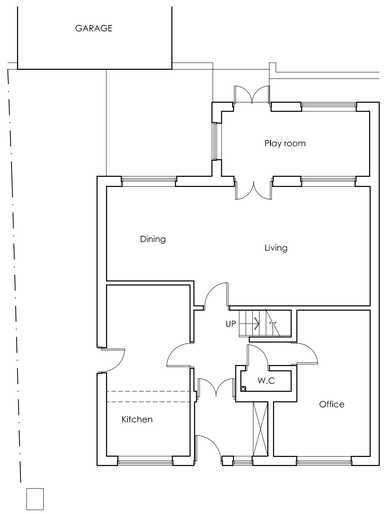

EXISTING GROUND FLOOR PLAN
SCALE 1:100

BLOCK PLAN
SCALE 1:500

LOCATION PLAN
SCALE 1:1250

White Agus PARTNERSHIP
ARCHITECTURAL SERVICES
OFFICE ONE,
34 VICTORIA ROAD,
BARNSLEY,
S70 2BU
Phone: 01226 208482
Email: info@whiteaguspartnership.co.uk
Web: www.whiteaguspartnership.co.uk

Project.	Client.		
PROPOSED EXTENSION AT 11 LONGSIDE WAY, POGMOOR BARNSLEY, S75 2JL	MR C. THICKETT		
Drawing Title. PLANS AND ELEVATIONS	Date. MARCH 2021	Scale. 1:50 & 1:100 @ A1	
	Ref. 20–229	Dwg. No. 01	Rev. B

Date	Suffix	Description	Date	Suffix	Description
19/03/2021	A	REVISED TO CLIENTS REQUIREMENTS			
22/03/2021	B	VELUX ADDED TO PLAYROOM			