


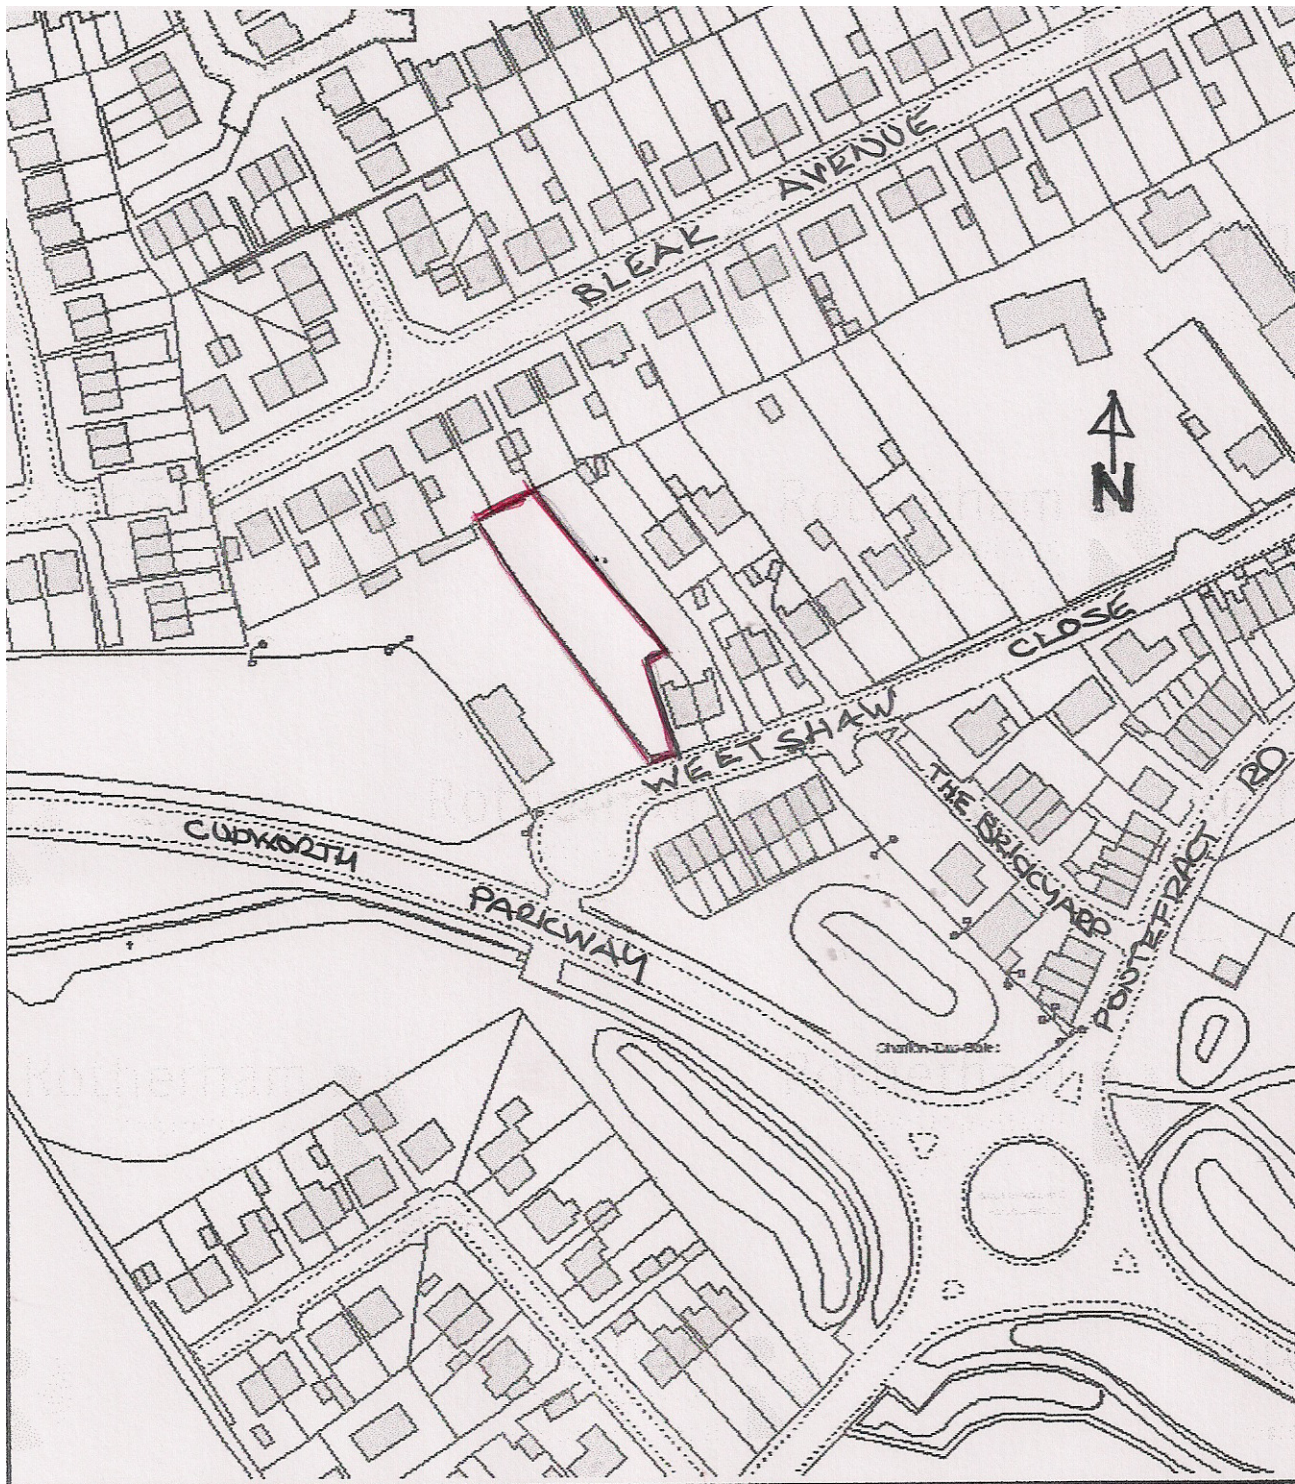

LOCATION PLAN 1:1250
59 WEETSHAW CLOSE
SHAFTON