


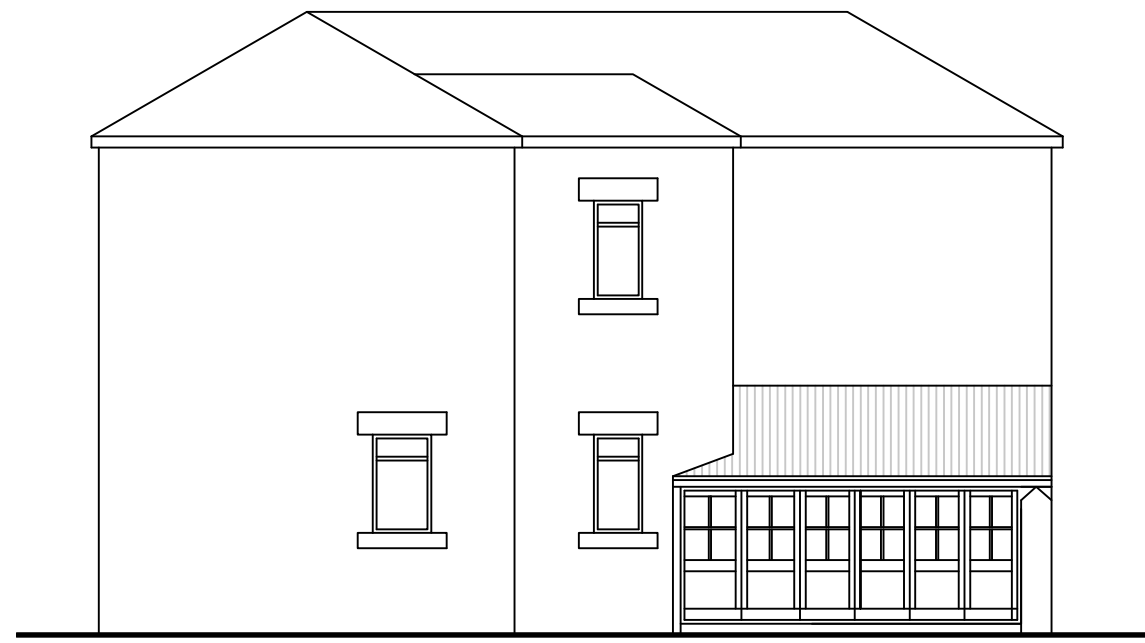


EXISTING REAR ELEVATION




PROPOSED REAR ELEVATION


2 No Velux GGL M04 windows fitted with all fixings and fittings and installed strictly in accordance with the manufacturers instructions.
All new windows and doors to be in painted timber.
ROOF: Natural blue/black slates to match existing
WALLS: Natural stone to match existing.

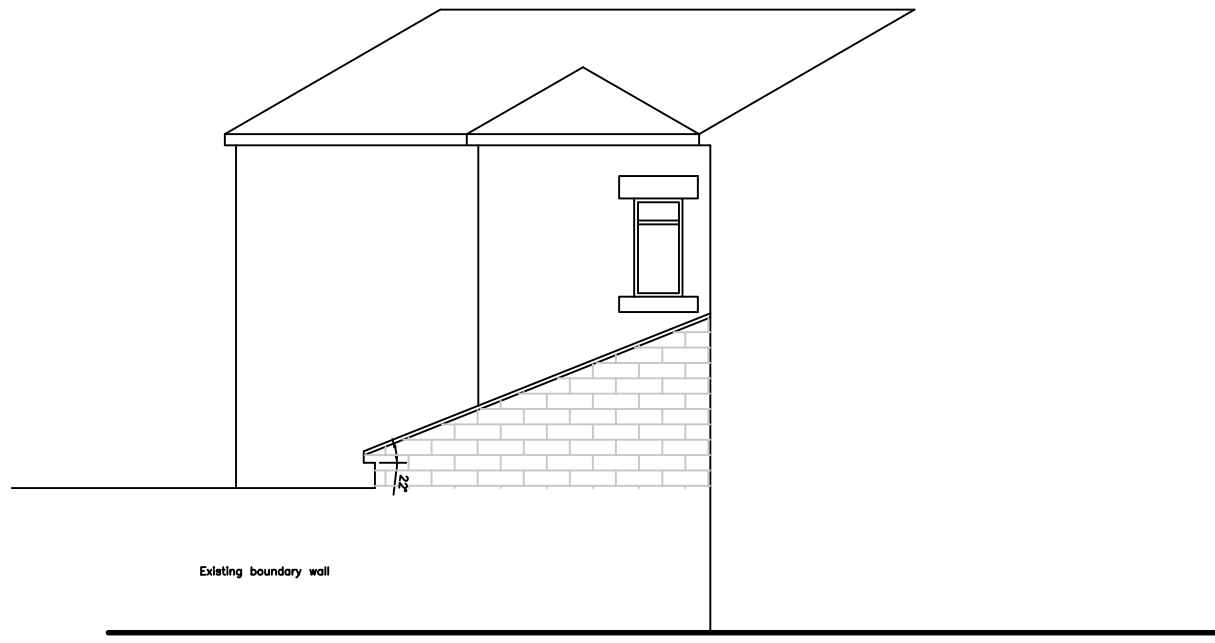


PROPOSED SIDE ELEVATION

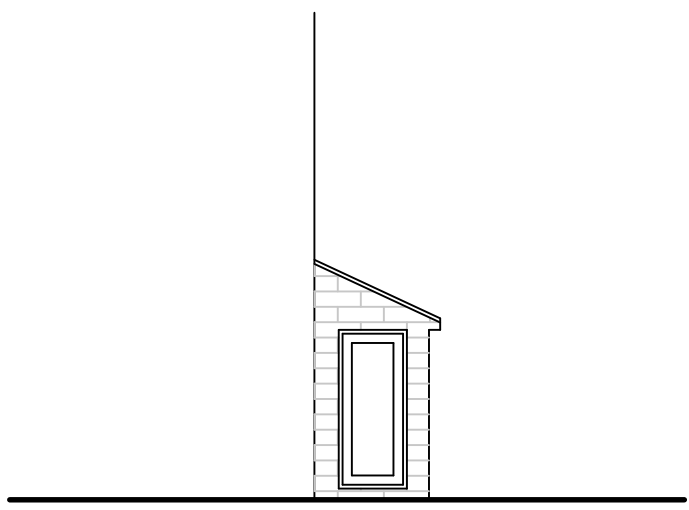

PROPOSED DOOR ELEVATION

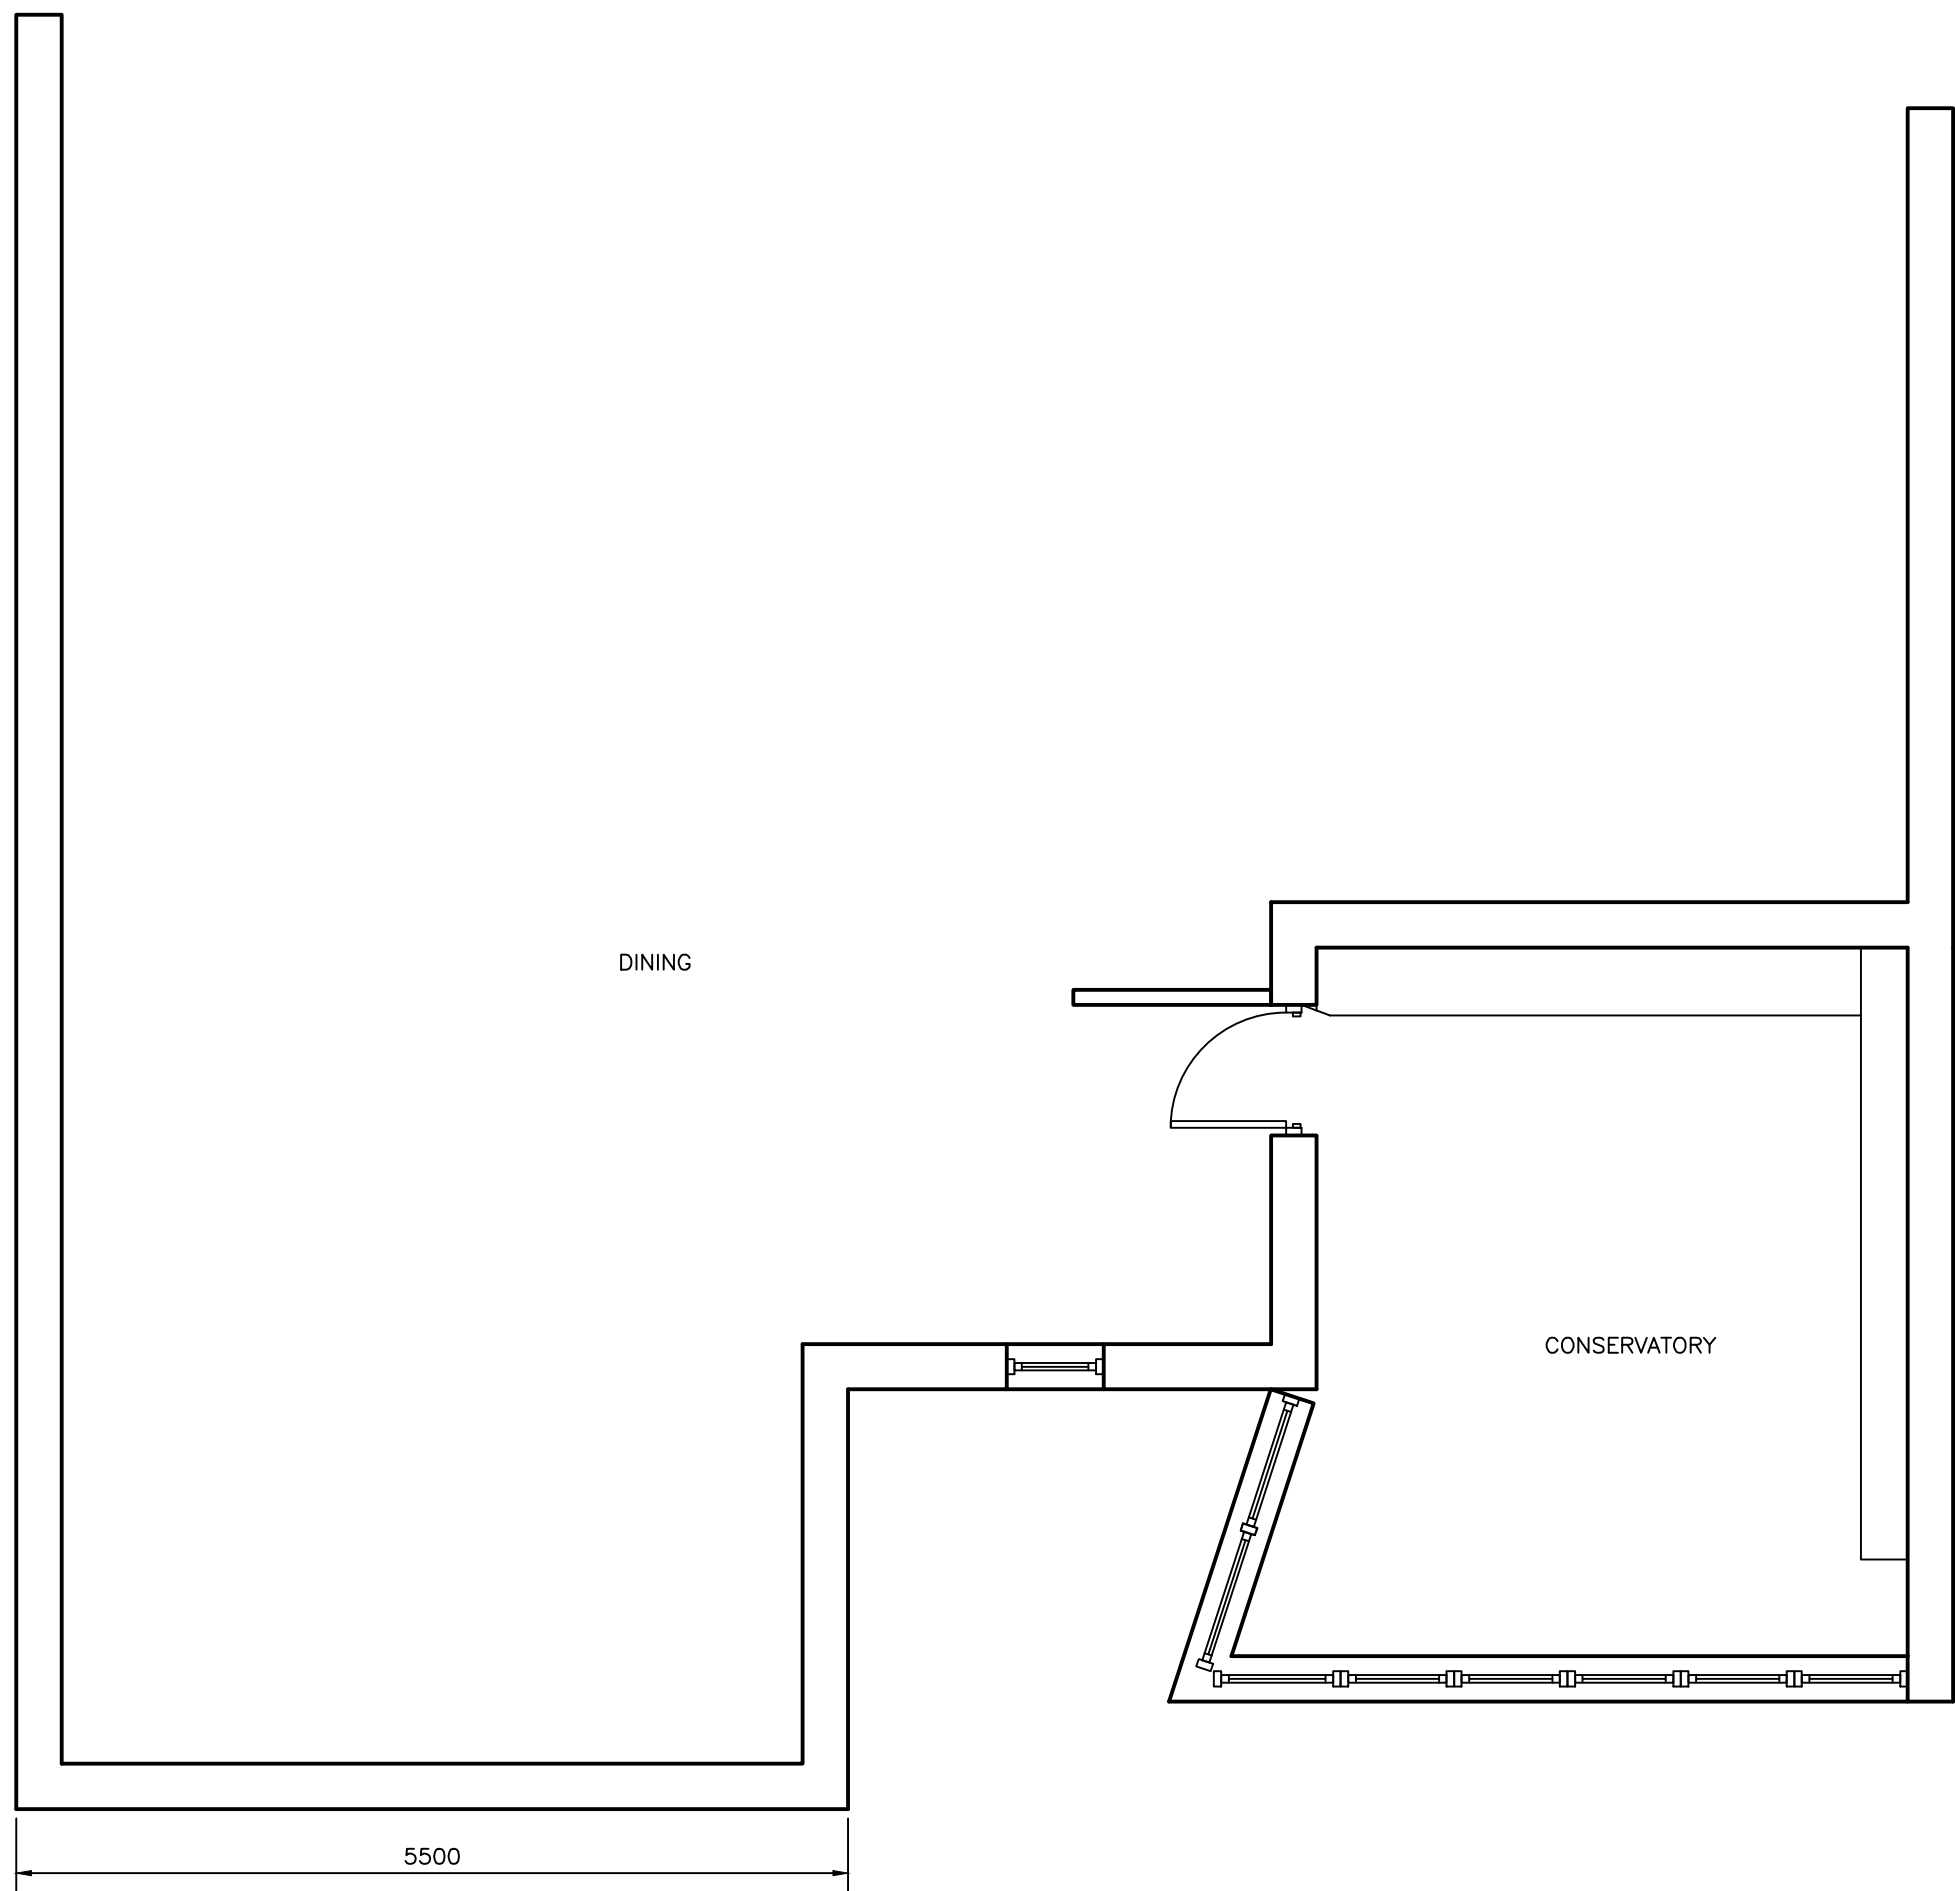


EXISTING GROUND FLOOR

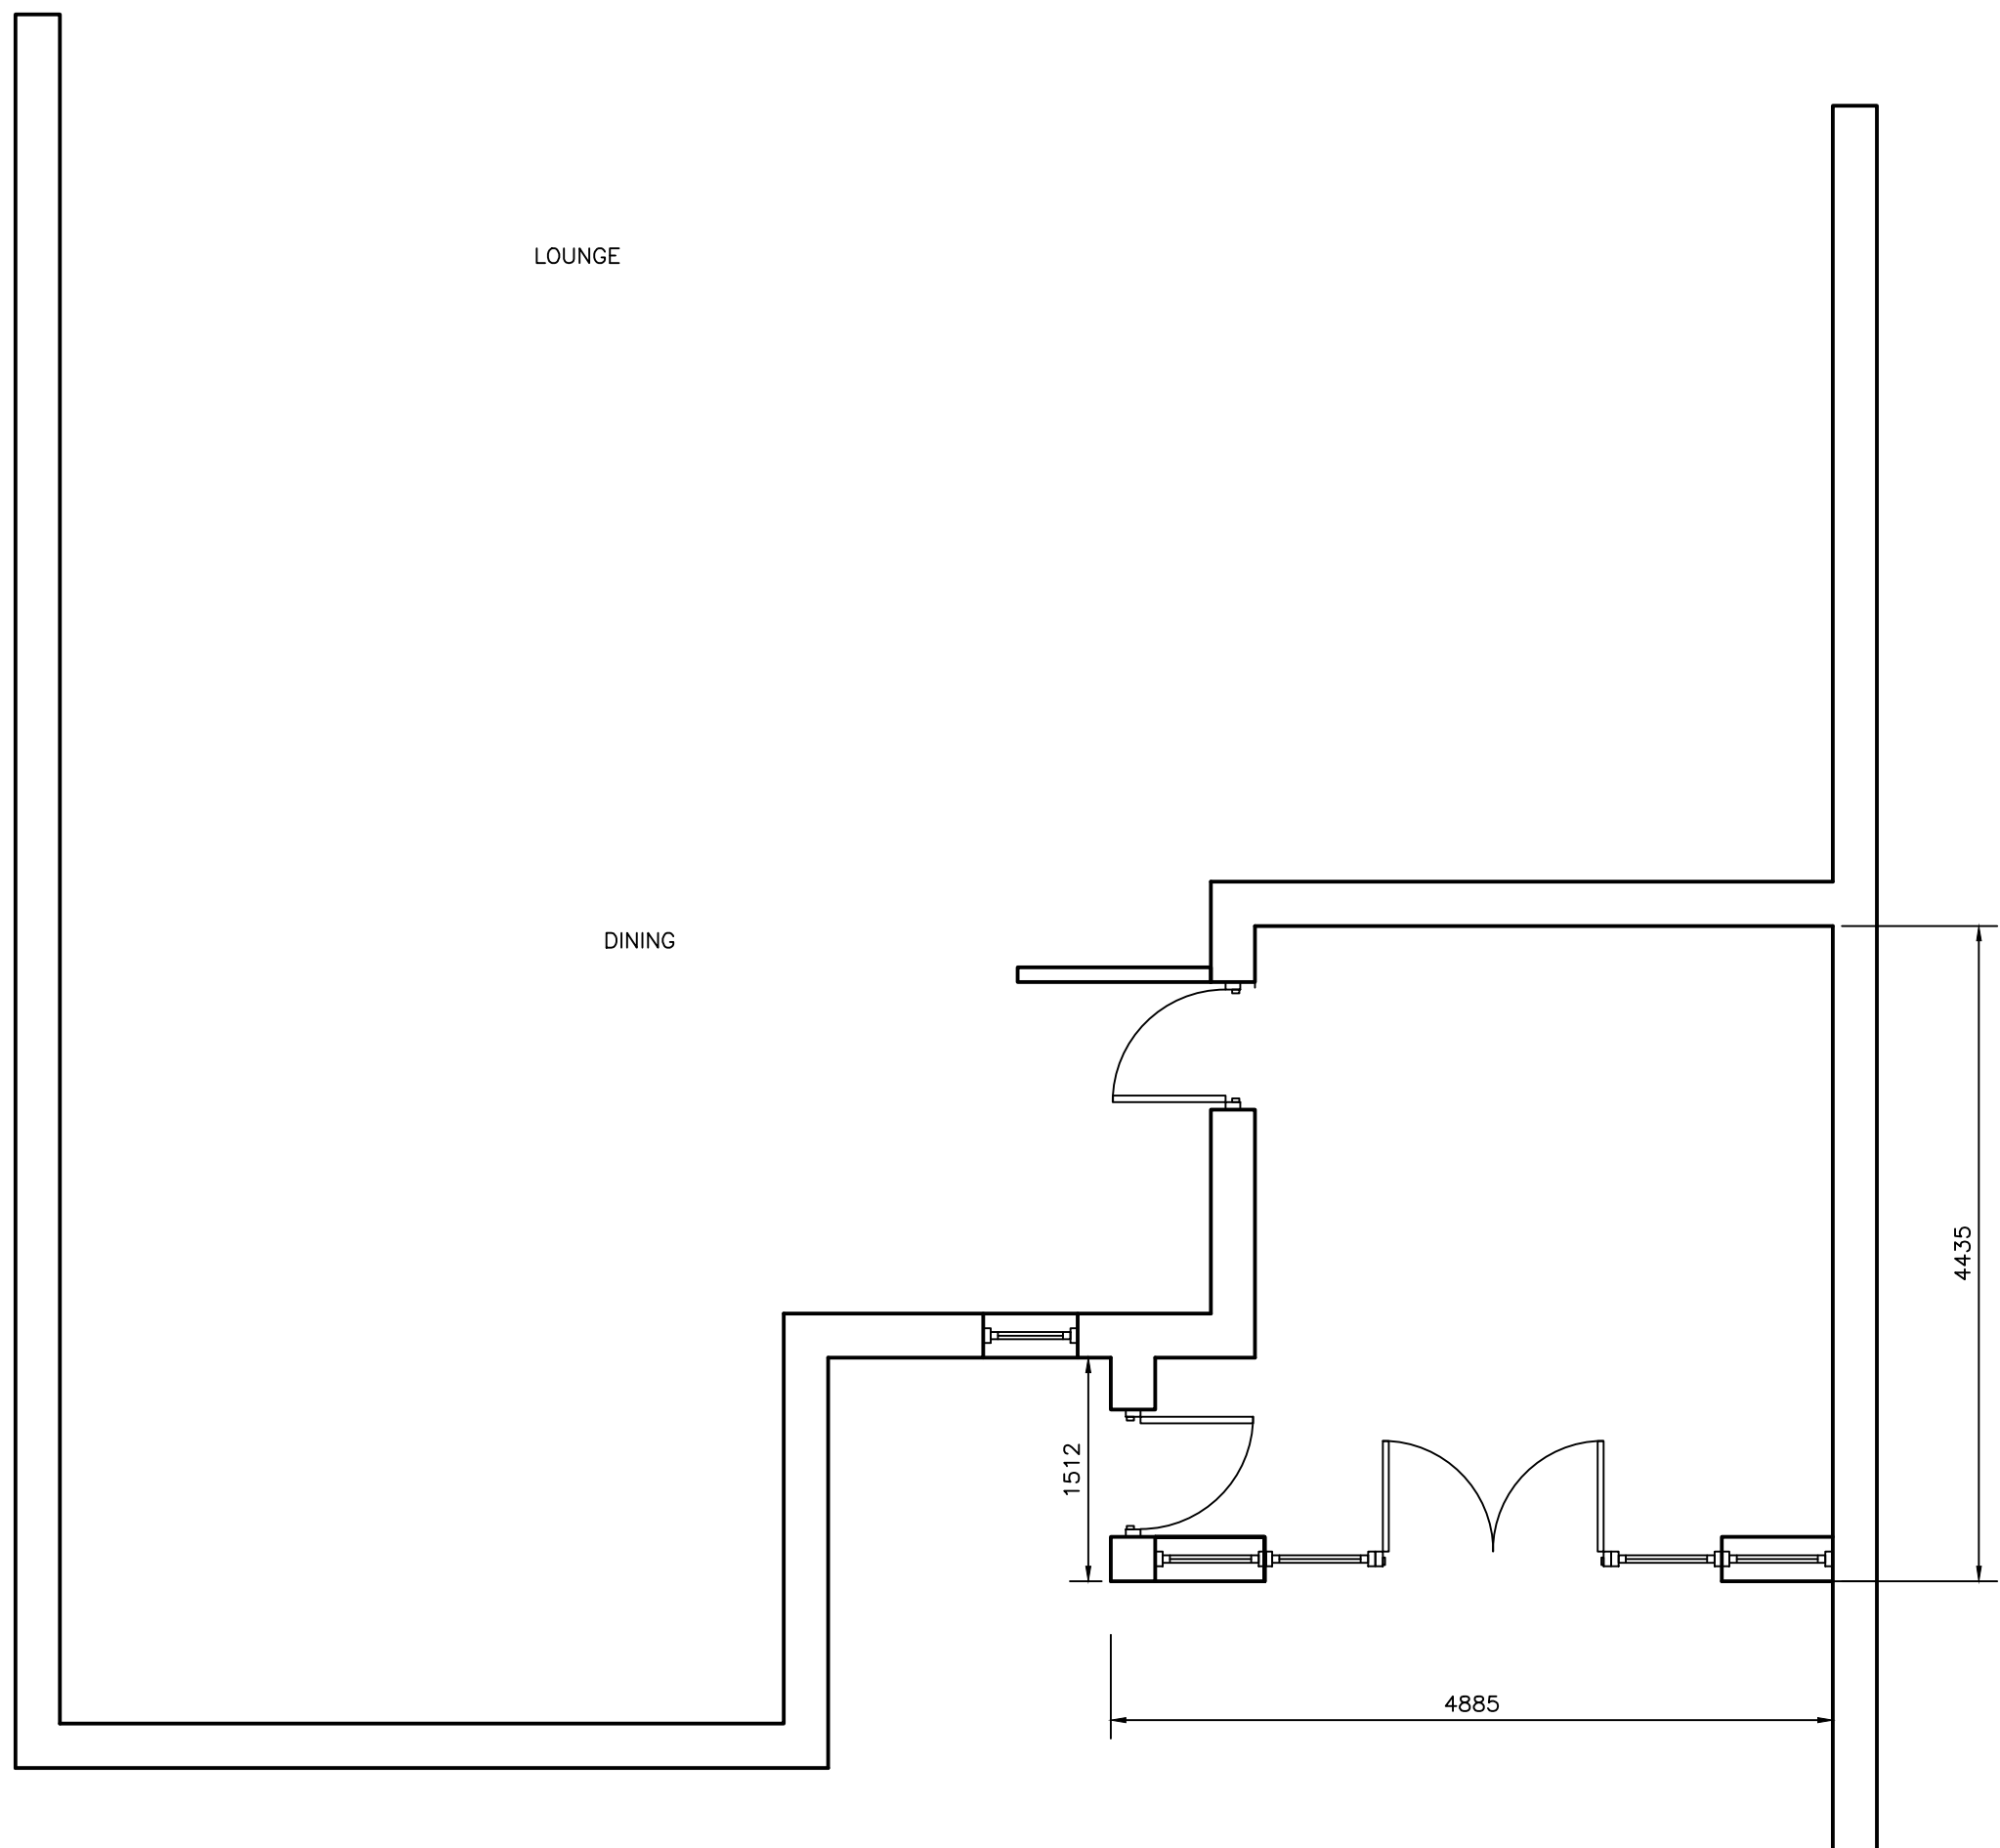

PROPOSED GROUND FLOOR

Actual depth of foundations to be determined on site.
All work to be to the satisfaction of the local authority.
All dimensions to be checked on site and any discrepancies must be notified immediately.
All dimensions are in millimetres unless otherwise stated.
Information given on this drawing is subject to local authority approval.
Do not scale this drawing.

PROJECT MANAGEMENT
services

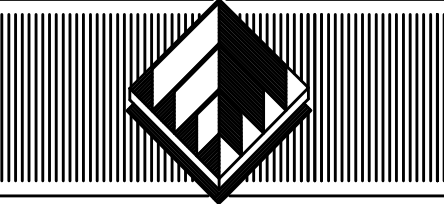

CHARTERED BUILDING CONSULTANTS

4 HUDDERSFIELD ROAD, BARNSELY, SOUTH YORKSHIRE S70 2LT
TELEPHONE (01226) 286276
FAX (01226) 731265 E-mail: info@prmsdesign.co.uk

CLIENT

MR A. PARKS

PROJECT

PROPOSED REAR CONSERVATORY
16 HUDDERSFIELD ROAD
BARNSELY

FILE NAME	DWG.No	SCALE	DATE	DRAWN	REV.
PARKS.DWG	2010/2285	1:100 1:50	22/03/10	DE	