



SECTION Z - Z


SECTION W -W

SECTION X - X


SECTION Y - Y

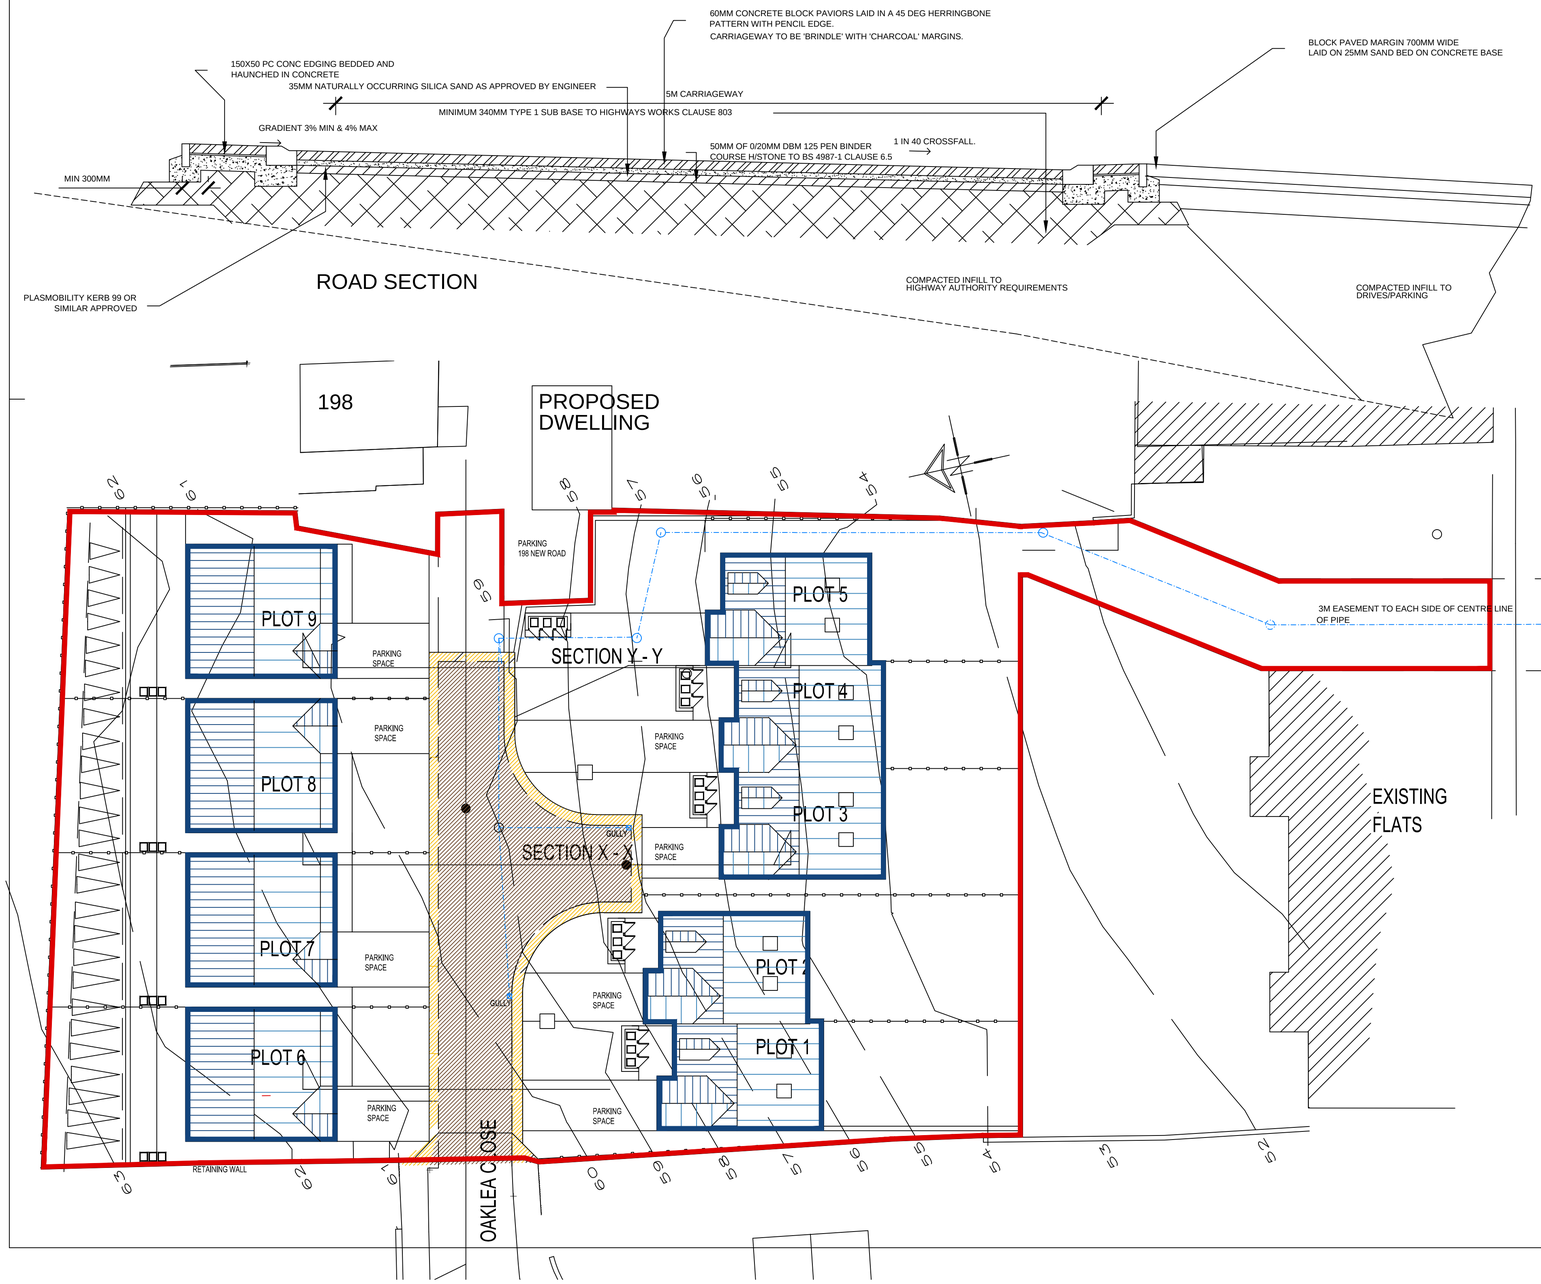


ROAD SECTION

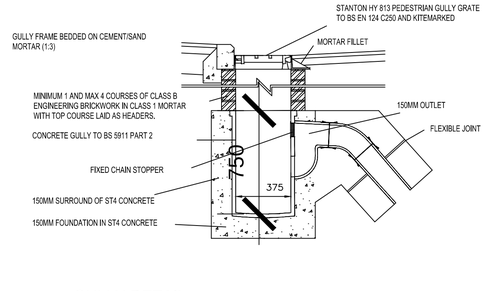


GULLY DETAIL

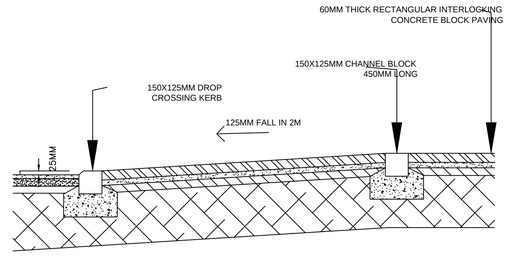


SECTION THROUGH RAMP BETWEEN TARMAC AND BLOCK PAVING

White Agus PARTNERSHIP
ARCHITECTURAL SERVICES AND SURVEYORS
8 MORSTON BUSINESS PARK, WHALEY ROAD, BARUGH GREEN, BARNSLEY. S75 1HQ
Phone: 01226 208482
Fax: 01226 283030
Email: info@whiteaguspartnership.co.uk
Web: www.whiteaguspartnership.co.uk

| Project. | Client. |
|---|---|
| RESIDENTIAL DEVELOPMENT LAND OFF OAKLEA CLOSE STAINCROSS, BARNSLEY | DJJR DEVELOPMENTS LTD |
| Drawing Title. HIGHWAY DETAILS | Date. JULY 2014 / Scale. 1:200 @ A1 |
| | Ref. 14-037 / Dwg. No. 05 / Rev. |

| Date | Suffix | Description | Date | Suffix | Description |
|---|---|---|---|---|---|
| | | | | | |