DO NOT SCALE
All dimensions in Millimetres unless specified otherwise and subject to verification on site

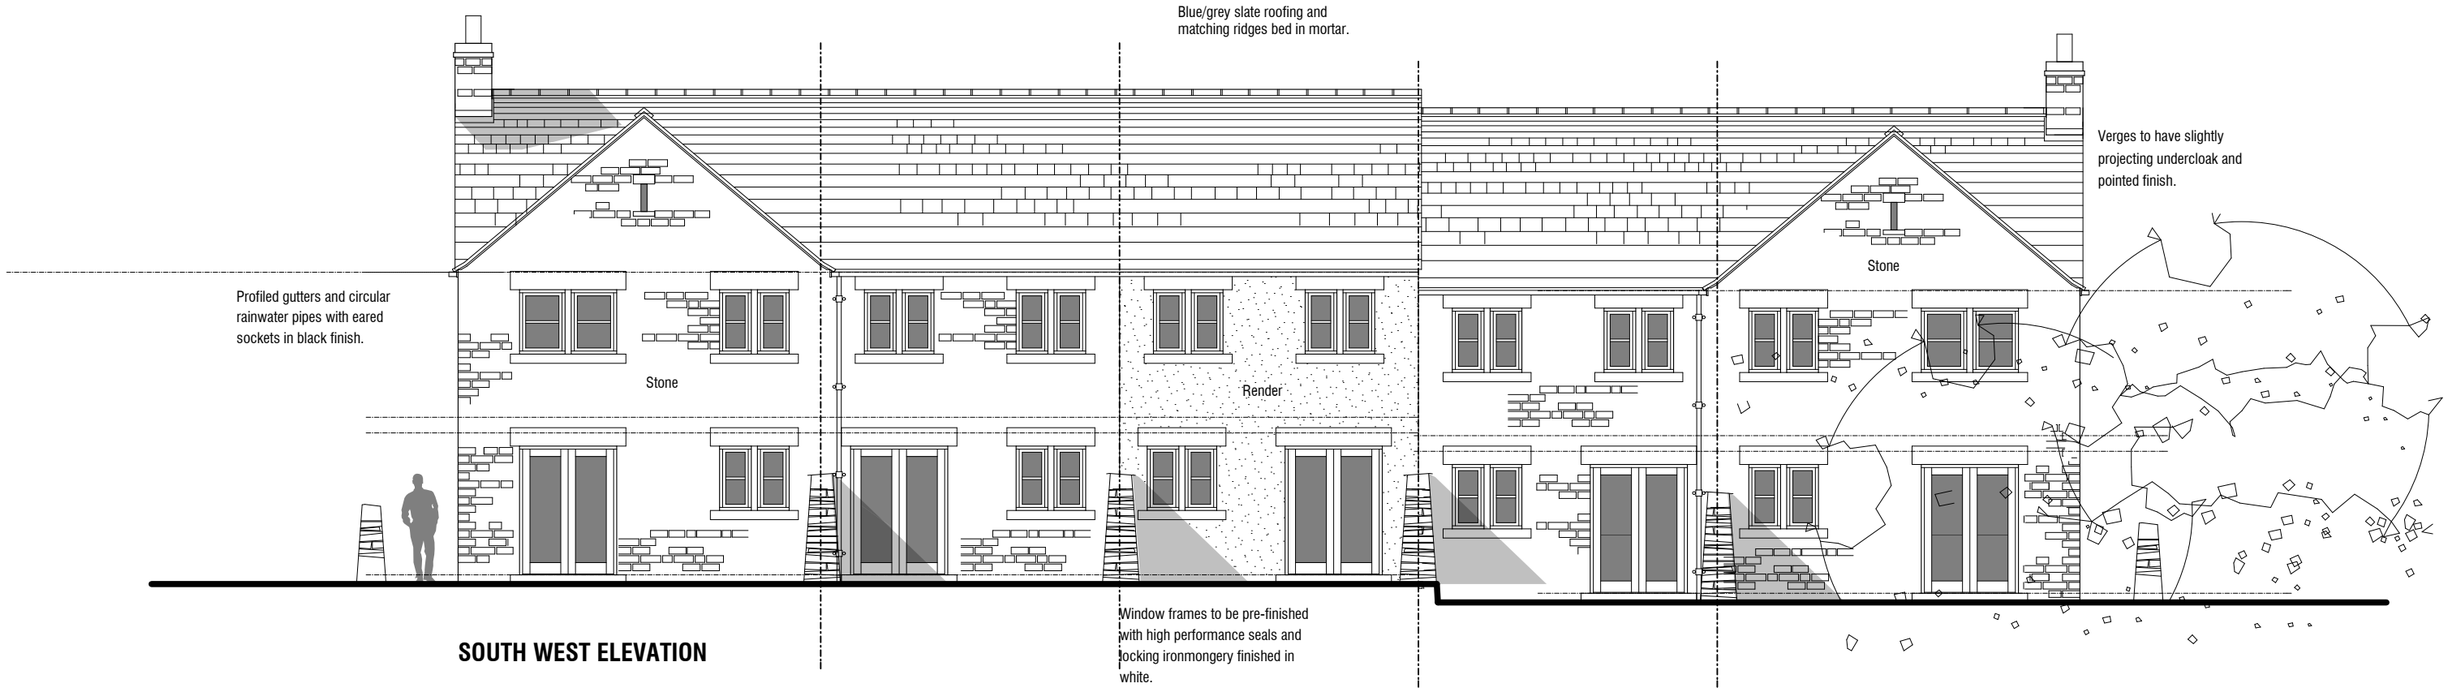


**SOUTH WEST ELEVATION**

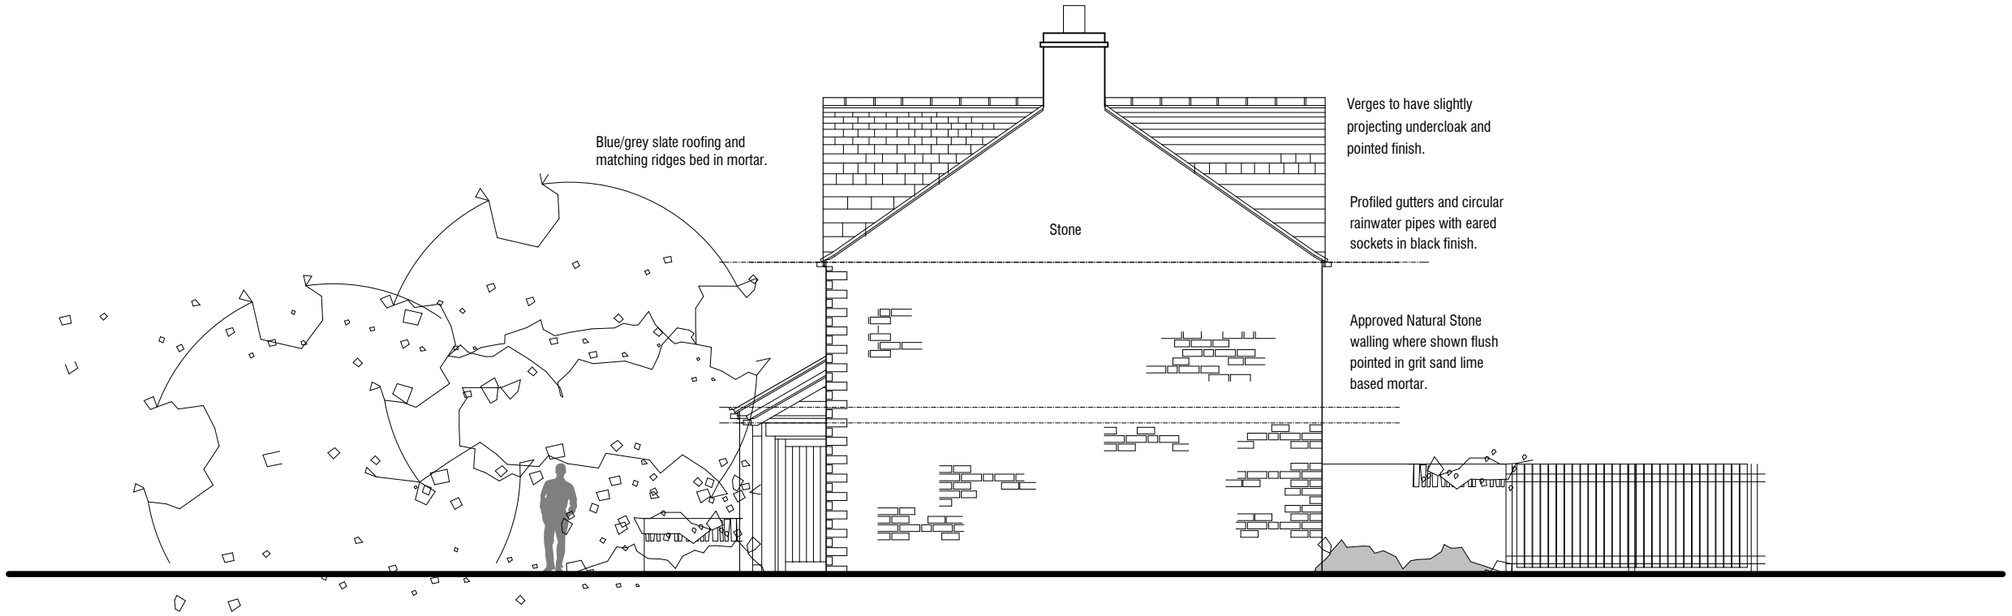


**NORTH WEST ELEVATION**

**ELEVATIONS**
**PLOT A16-A20**
**NEW BUILD (AFFORDABLE)**

# PLANNING

PROPOSED RESIDENTIAL
DEVELOPMENT
NETHER MILL FARM
PENISTONE
SOUTH YORKSHIRE

PLOTS A16-A20 (AFFORDABLE)
PROPOSED ELEVATIONS 2

CHRIS CARR
ARCHITECTS

Orchard Farm, Goathland,
Whitby, YO22 5JX
Tel: (01947) 896051 Fax: (01947) 896001
email: chris@cca-arch.co.uk

| | | | |
|---|---|---|---|
| Scale. | 1:100 @ A3 | Drawn. | |
| Date. | 07.03.13 | Ref. No. | 11.050 |
| DWG. No. | 061 | Rev. | |

0 cm | 2 cm | 4 cm | 6 cm

This drawing and the copyright is the Architects property and maybe used or reproduced only by agreement. All Dimensions in Millimetres Unless specified otherwise and subject to verification on site.