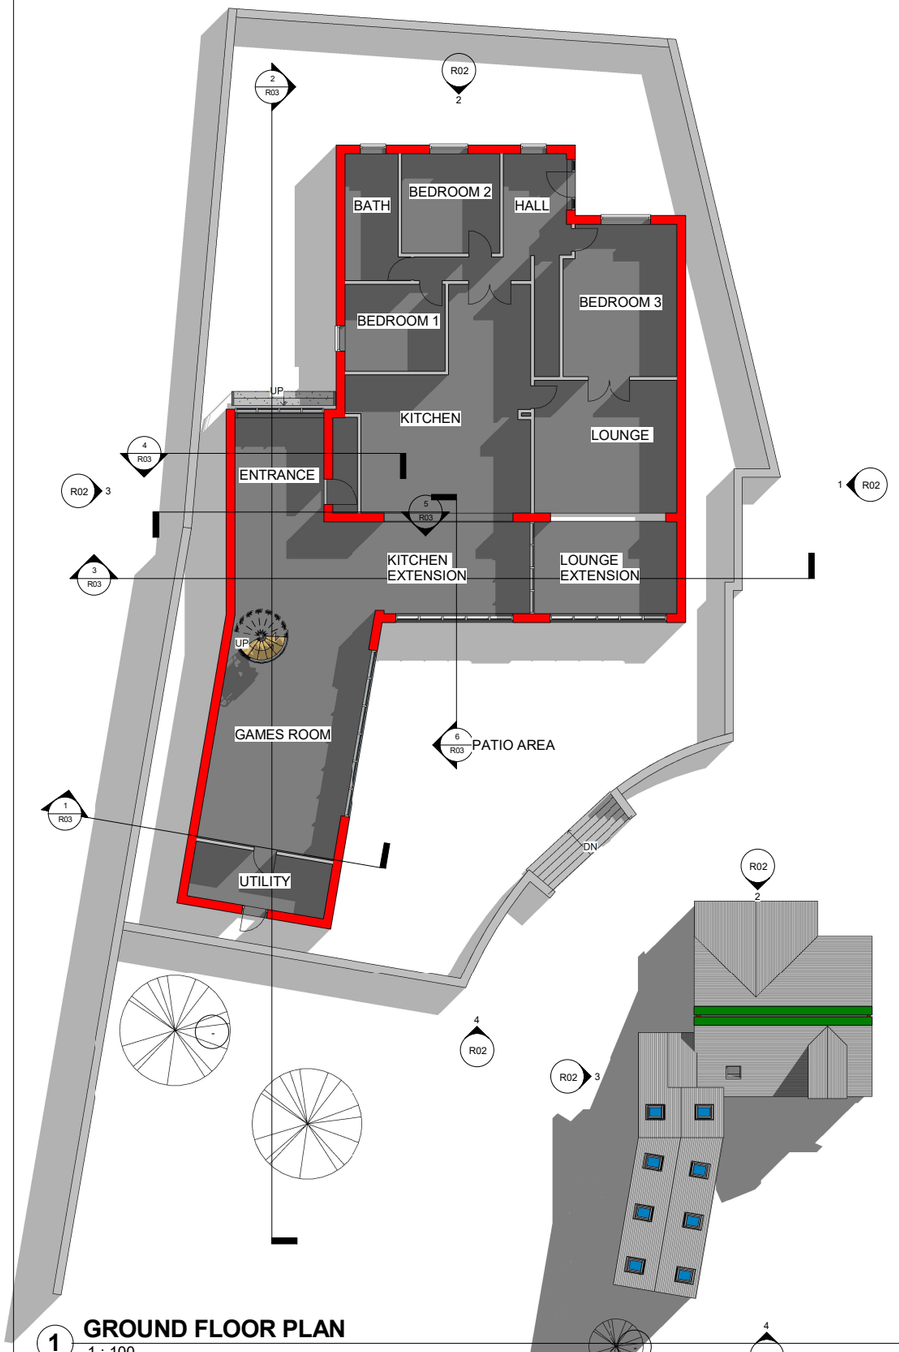

1 **GROUND FLOOR PLAN**
1 : 100

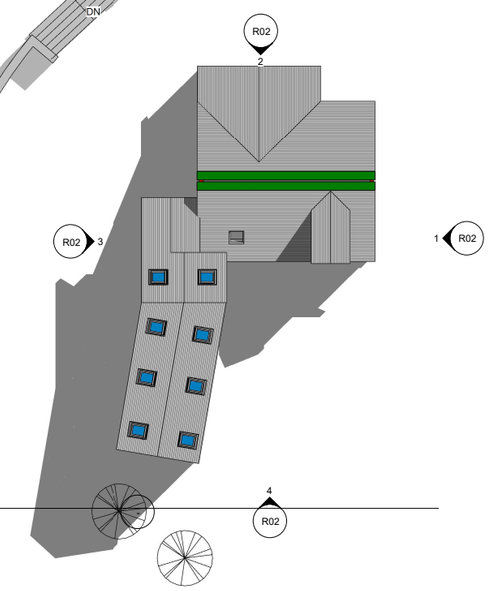

3 **ROOF PLAN**
1 : 200

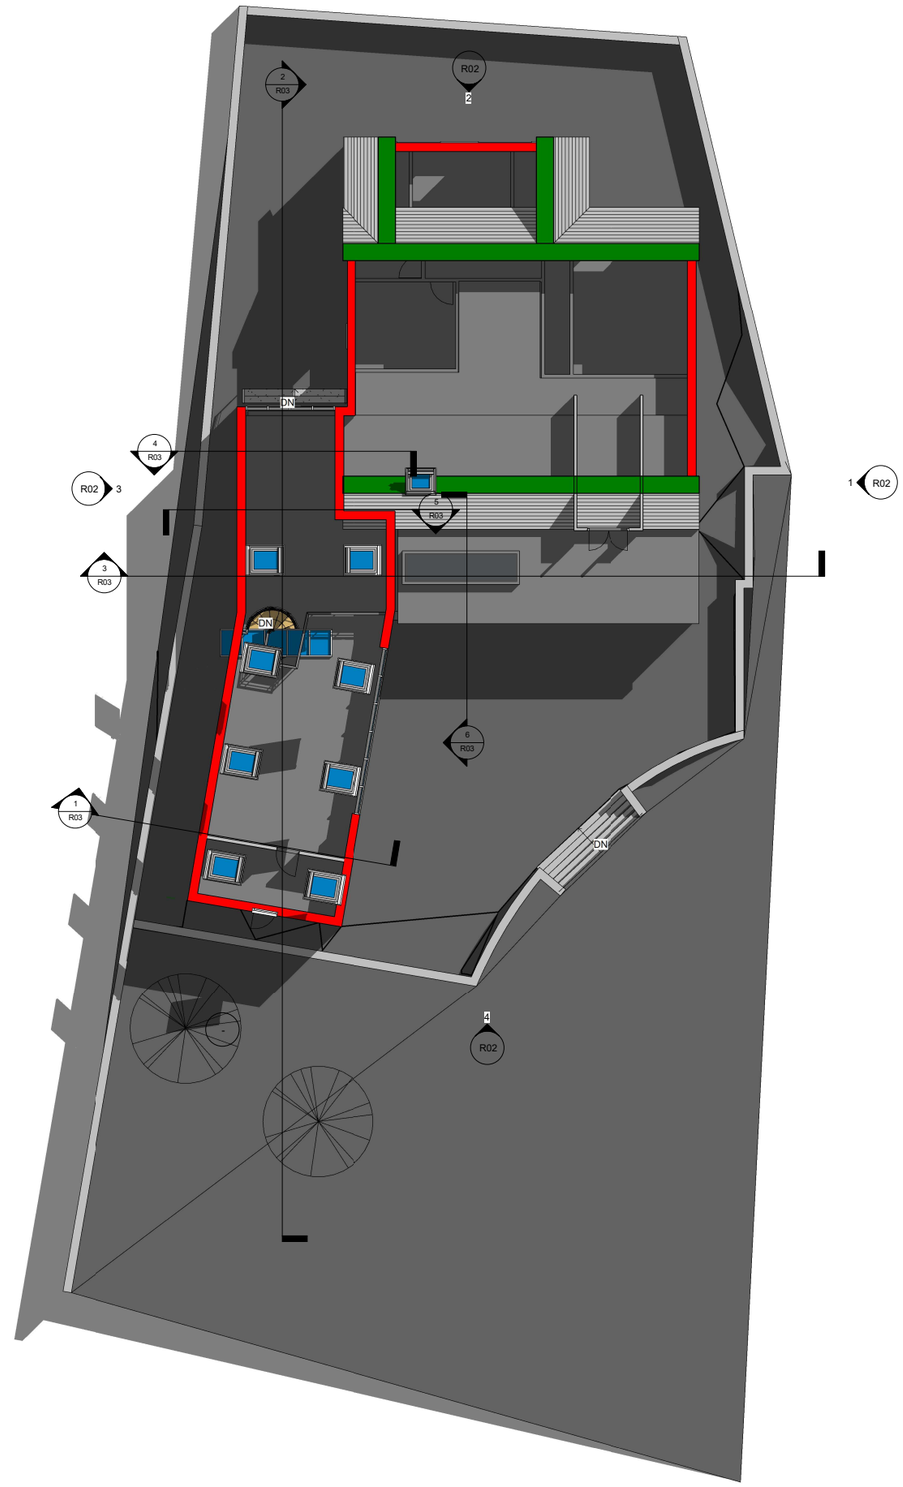

2 **FIRST FLOOR PLAN**
1 : 100

NYP ARCHITECTURAL SERVICES

BBIC, Innovation Way, Barnsley, S75 1JL. Tel: 01226 200969.
E-mail : scott@nypcs.co.uk / stephen@nypcs.co.uk

Rev	Description	Date

1. THIS DRAWING AND THE COPYRIGHTS AND PATENTS THEREIN ARE THE PROPERTY OF NYP ARCHITECTURAL SERVICES LLP REGISTERED IN ENGLAND AND WALES No. 4631158 AND MAY BE USED OR REPRODUCED ONLY UNDER CONTRACT.

2. CONTRACTORS AND SUB-CONTRACTORS MUST CHECK AND AGREE ALL DIMENSIONS BEFORE PREPARING SHOP DRAWINGS OR COMMENCING WORK ON SITE

3. CONTRACTORS ARE RESPONSIBLE FOR INFORMING THE DESIGNER OF ANY DISCREPANCY DISCOVERED ON THIS DRAWING OR BETWEEN THIS DRAWING AND ANY OTHER RELATED DOCUMENT ISSUED UNDER THE STANDARD FORM OF CONTRACT IN RESPECT OF THE WORK.

4. WRITTEN DIMENSIONS ONLY ARE TO BE USED FROM THIS DRAWING. IF IN ANY DOUBT ASK FOR CLARIFICATION.

PROJECT
40 HEMMINGFIELD ROAD, WOMBWELL

TITLE
GF & FF PLANS

CLIENT
T. NICHOLSON

DRAWN BY	CHECKED BY	DATE
SKD	Checker	08/2019

SCALE (@ A1)	PROJECT NUMBER
AS INDICATED	06-15

DRAWING NUMBER	REV
R01	

23/08/2019 17:51:56