


Location Plan

1:1250

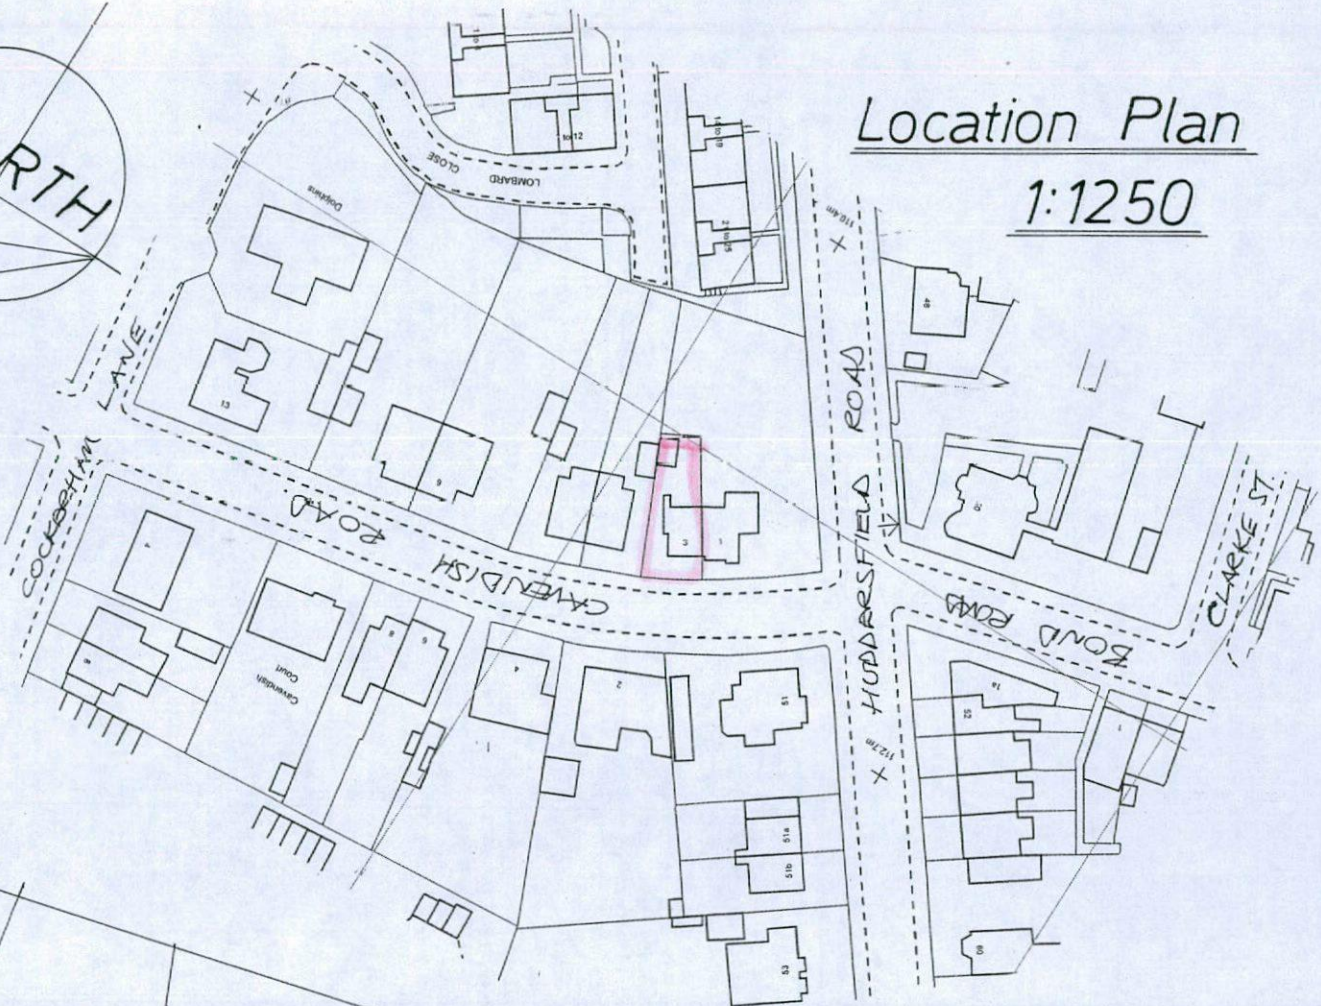


Rev	Notes	Date

Garry Greetham Associates Residential Design Consultant Westwood House 18 Carr Lane Tankersley Barnsley S75 3BE Tel(01226)746573	
PROJECT	S/Storey Rear Ext.
CLIENT	Mr. & Mrs. N. Siddens.
TITLE	Site & Location Layouts
ADDRESS	3 Cavendish Road, Barnsley. S75 1BB
DRAWN BY	ggg
SCALE	as shown DATE Jan 17
DRAWING No	839-01 REV
Member of the Chartered Institute of Architectural Technologists	

Site Layout 1:500


Elevations

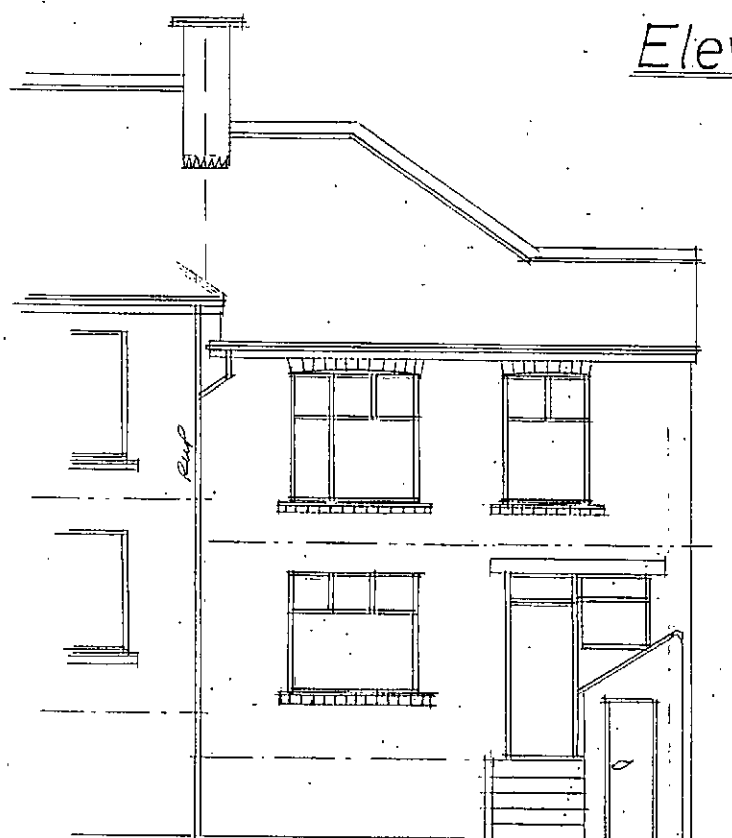


Rear



Side

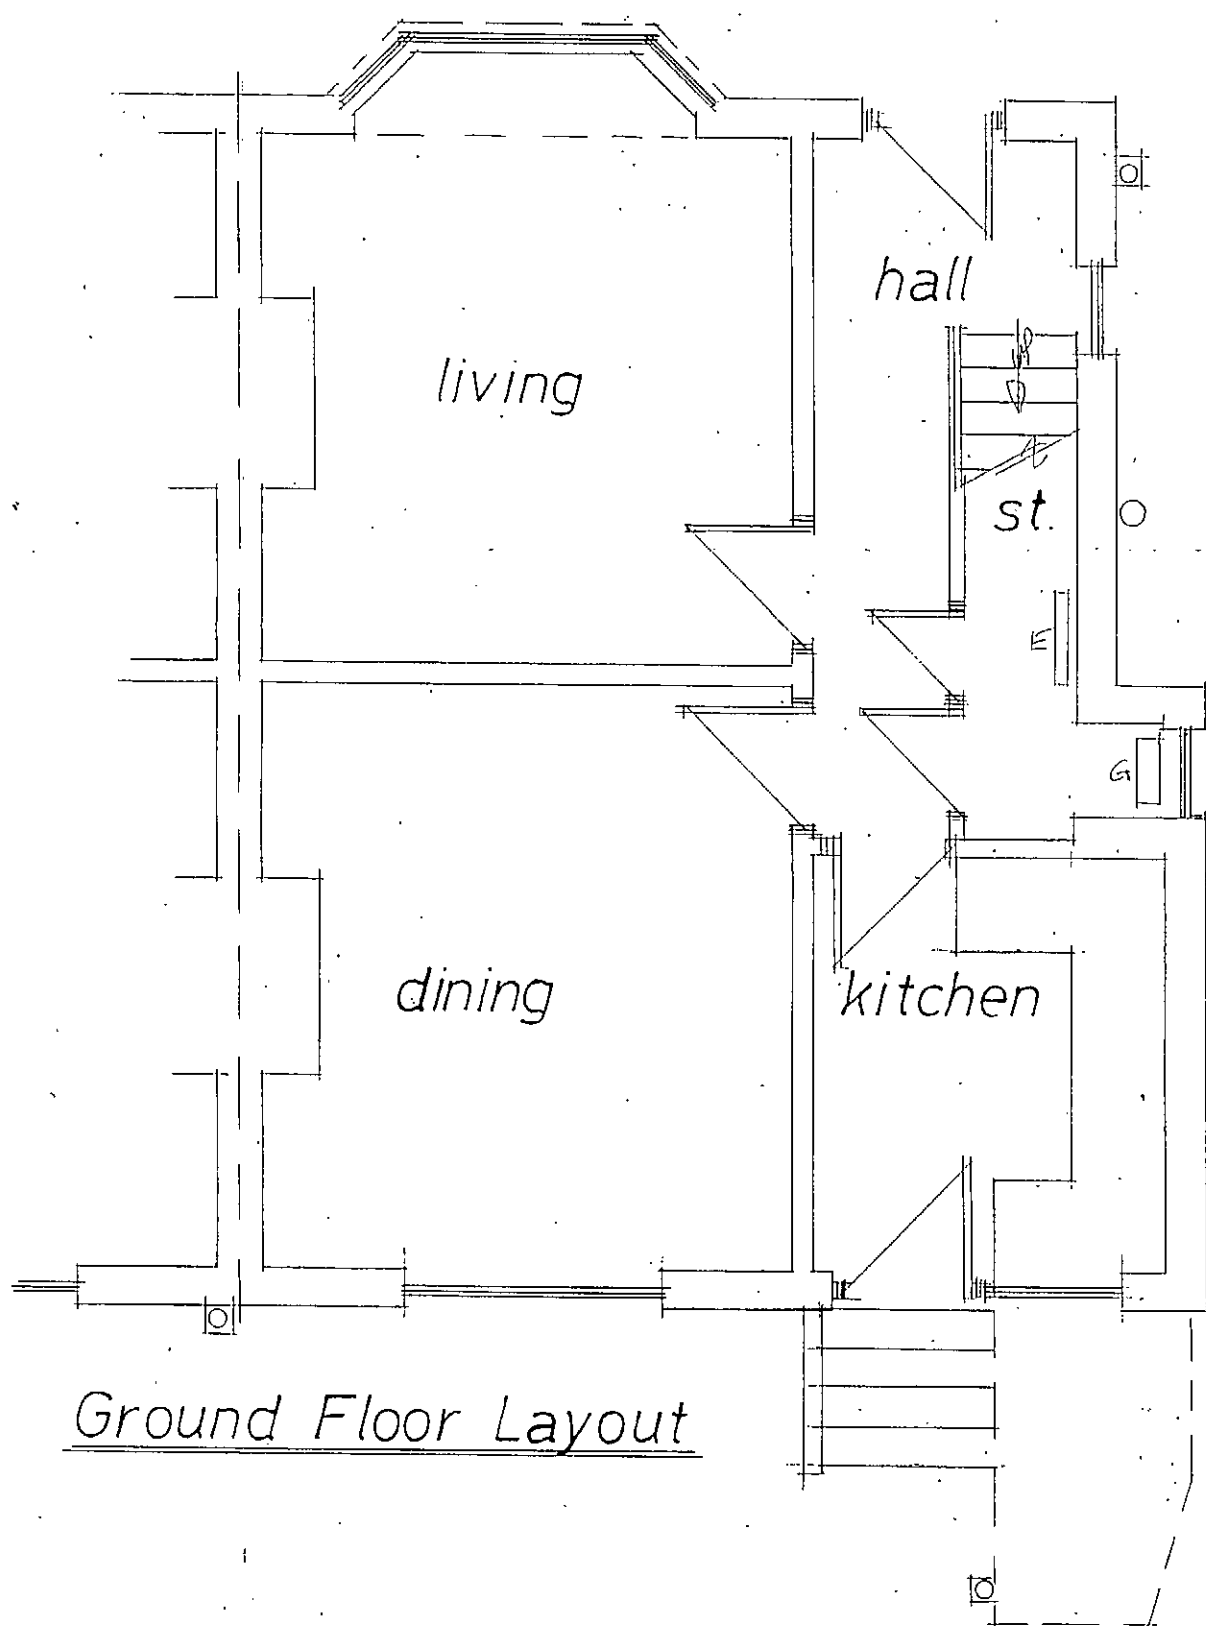

Ground Floor Layout

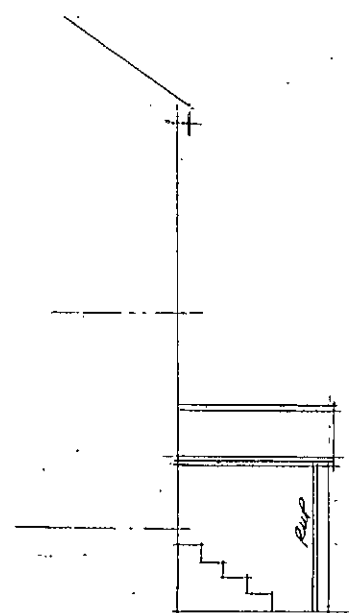

Side

Rev	Notes	Date

Garry Greetham Associates Residential Design Consultant Westwood House 18 Carr Lane Tankersley Barnsley S75 3BE Tel(01226)746573	
PROJECT	S/Storey Rear Ext.
CLIENT	Mr. & Mrs. N. Siddens.
TITLE	Property as Existing
ADDRESS	3 Cavendish Road, Barnsley. S75 1BB
DRAWN BY	ggg
SCALE	1:50; 1:100 DATE Jan 17
DRAWING No	839-02 REV
Member of the Chartered Institute of Architectural Technologists	