

Site Layout

1:500

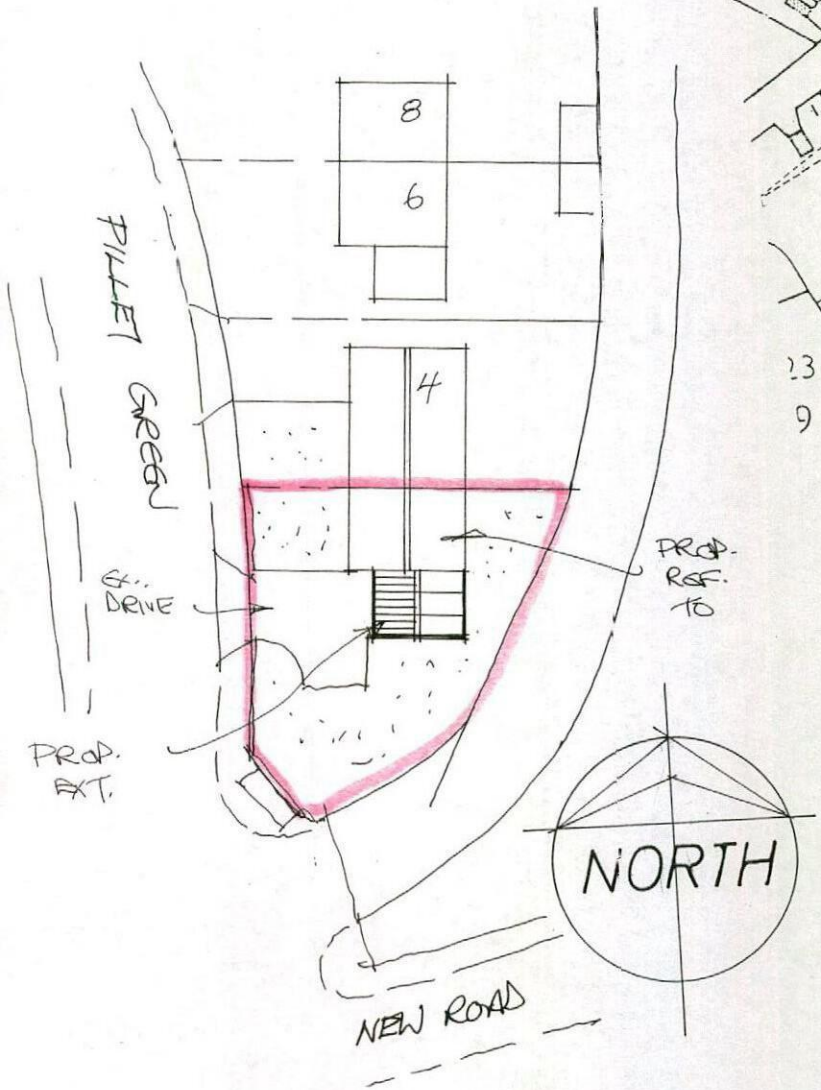

Location Layout

1:1250

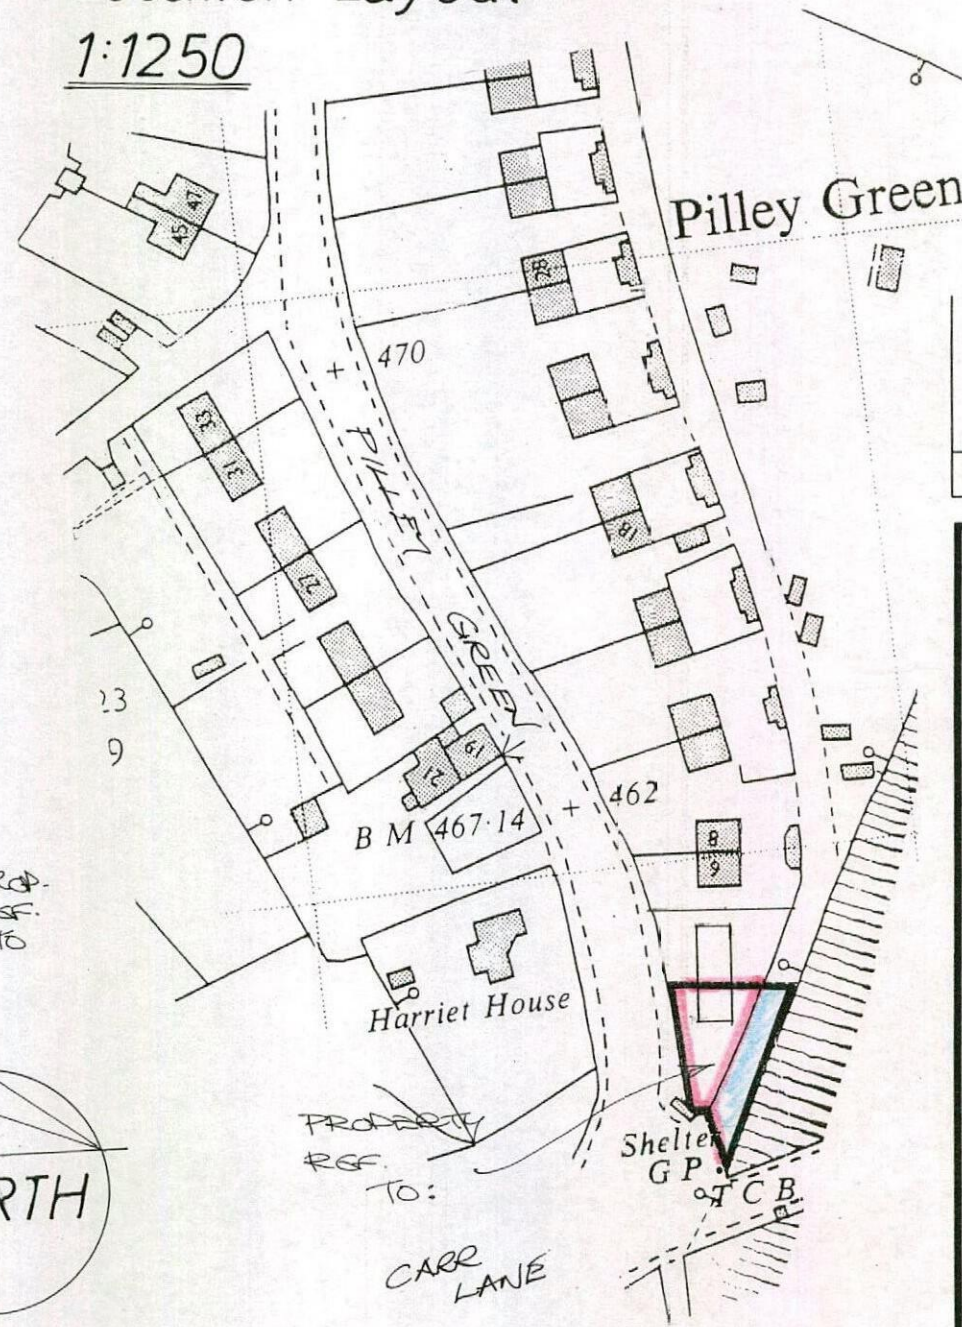


Rev	Notes	Date


Garry Greetham Associates
Residential Design Consultant
Westwood House
18 Carr Lane
Tankersley
Barnsley S75 3BE
Tel(01226)746573

PROJECT	S/Storey Side Extension
CLIENT	Mr. & Mrs. M. Bell
TITLE	Site & Location Layouts
ADDRESS	2 Pilley Green, Tankersley, Barnsley. S75 3AE
DRAWN BY	ggg
SCALE	as shown
DATE	June16
DRAWING No	832-01
REV	

Member of the Chartered Institute of Architectural Technologists

Elevations

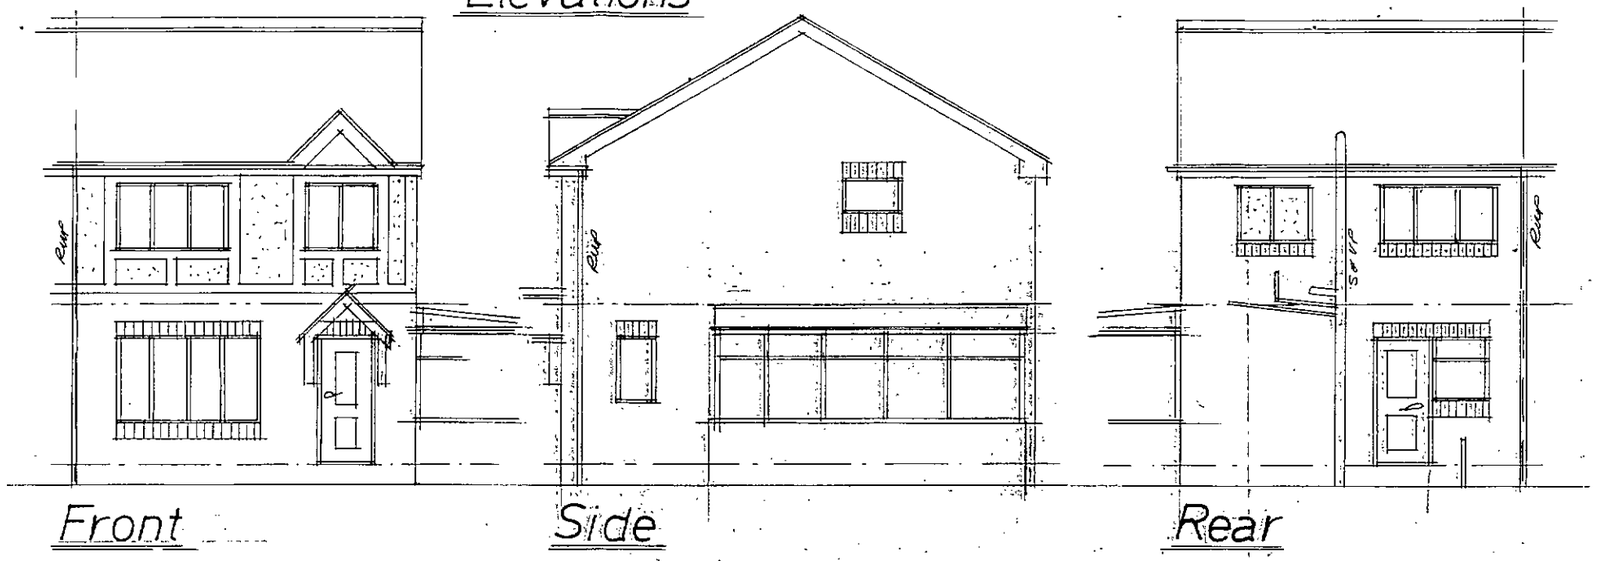

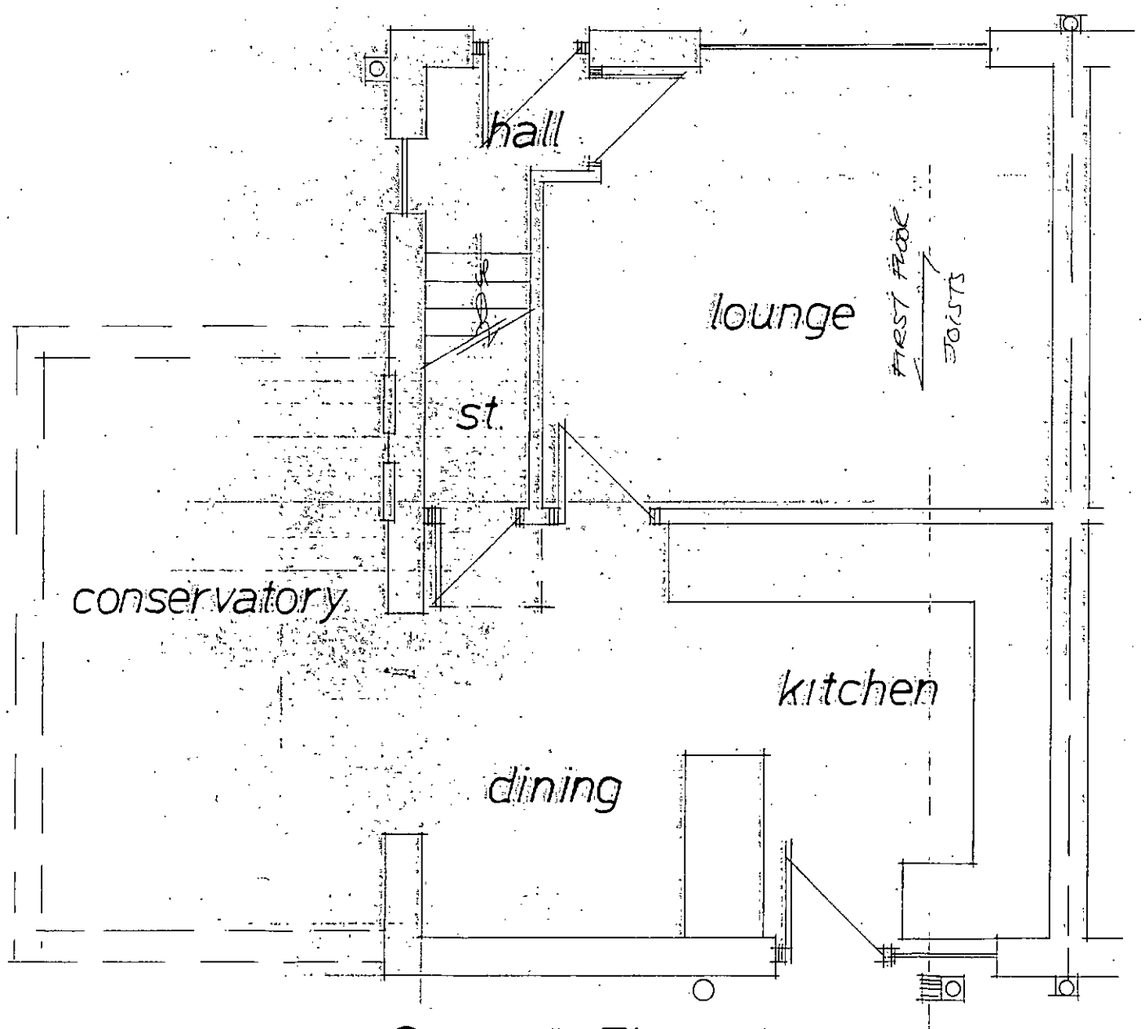

Ground Floor Layout

Rev	Notes	Date

Garry Greetham Associates
Residential Design Consultant
Westwood House
18 Carr Lane
Tankersley
Barnsley S75 3BE
Tel(01226)746573

PROJECT	S/Storey Side Extension
CLIENT	Mr. & Mrs. M. Bell
TITLE	Property as Existing
ADDRESS	2 Pilley Green, Tankersley, Barnsley. S75 3AE
DRAWN BY	ggg
SCALE	1:50; 1:100
DATE	June16
DRAWING No	832-02
REV	

Member of the Chartered Institute of Architectural Technologists