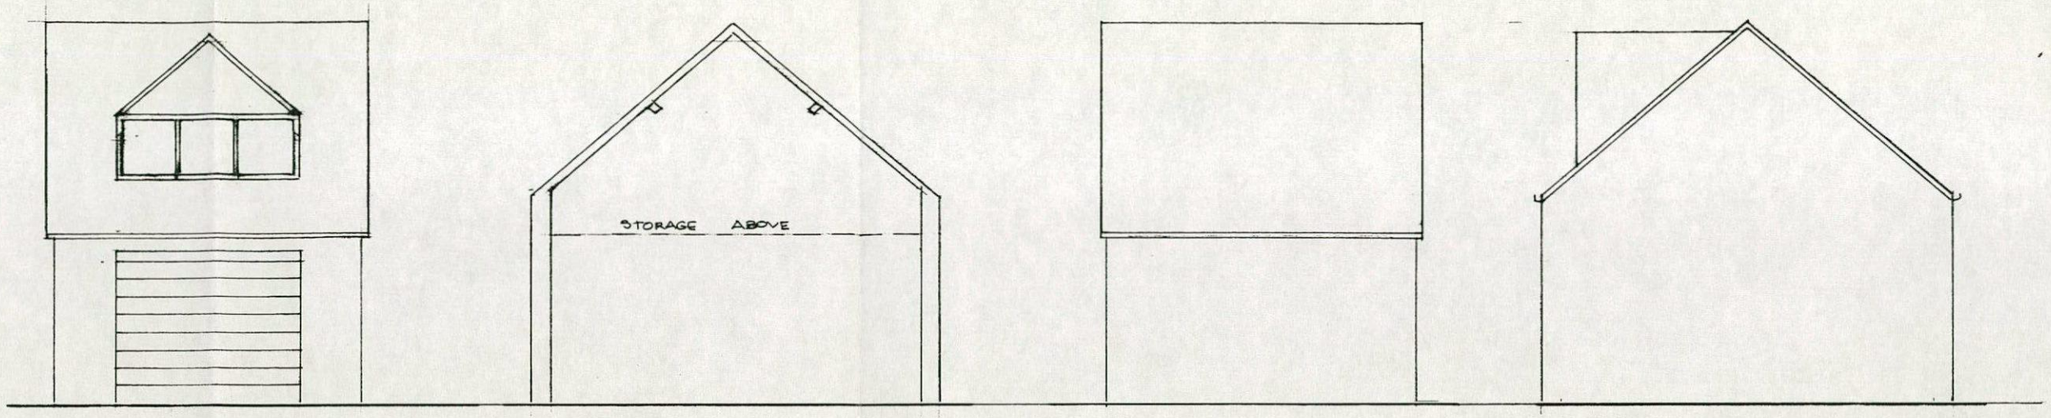



SOUTH

WEST / SECTION

NORTH

WEST / EAST

PLAN

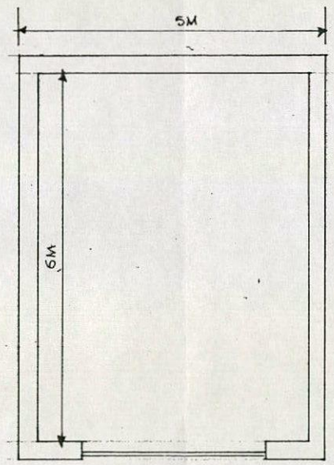

NEW GARAGE AND STORE ADJACENT Nº3 THE MALTINS 1:500 1:200 DRG A1
11/2013

