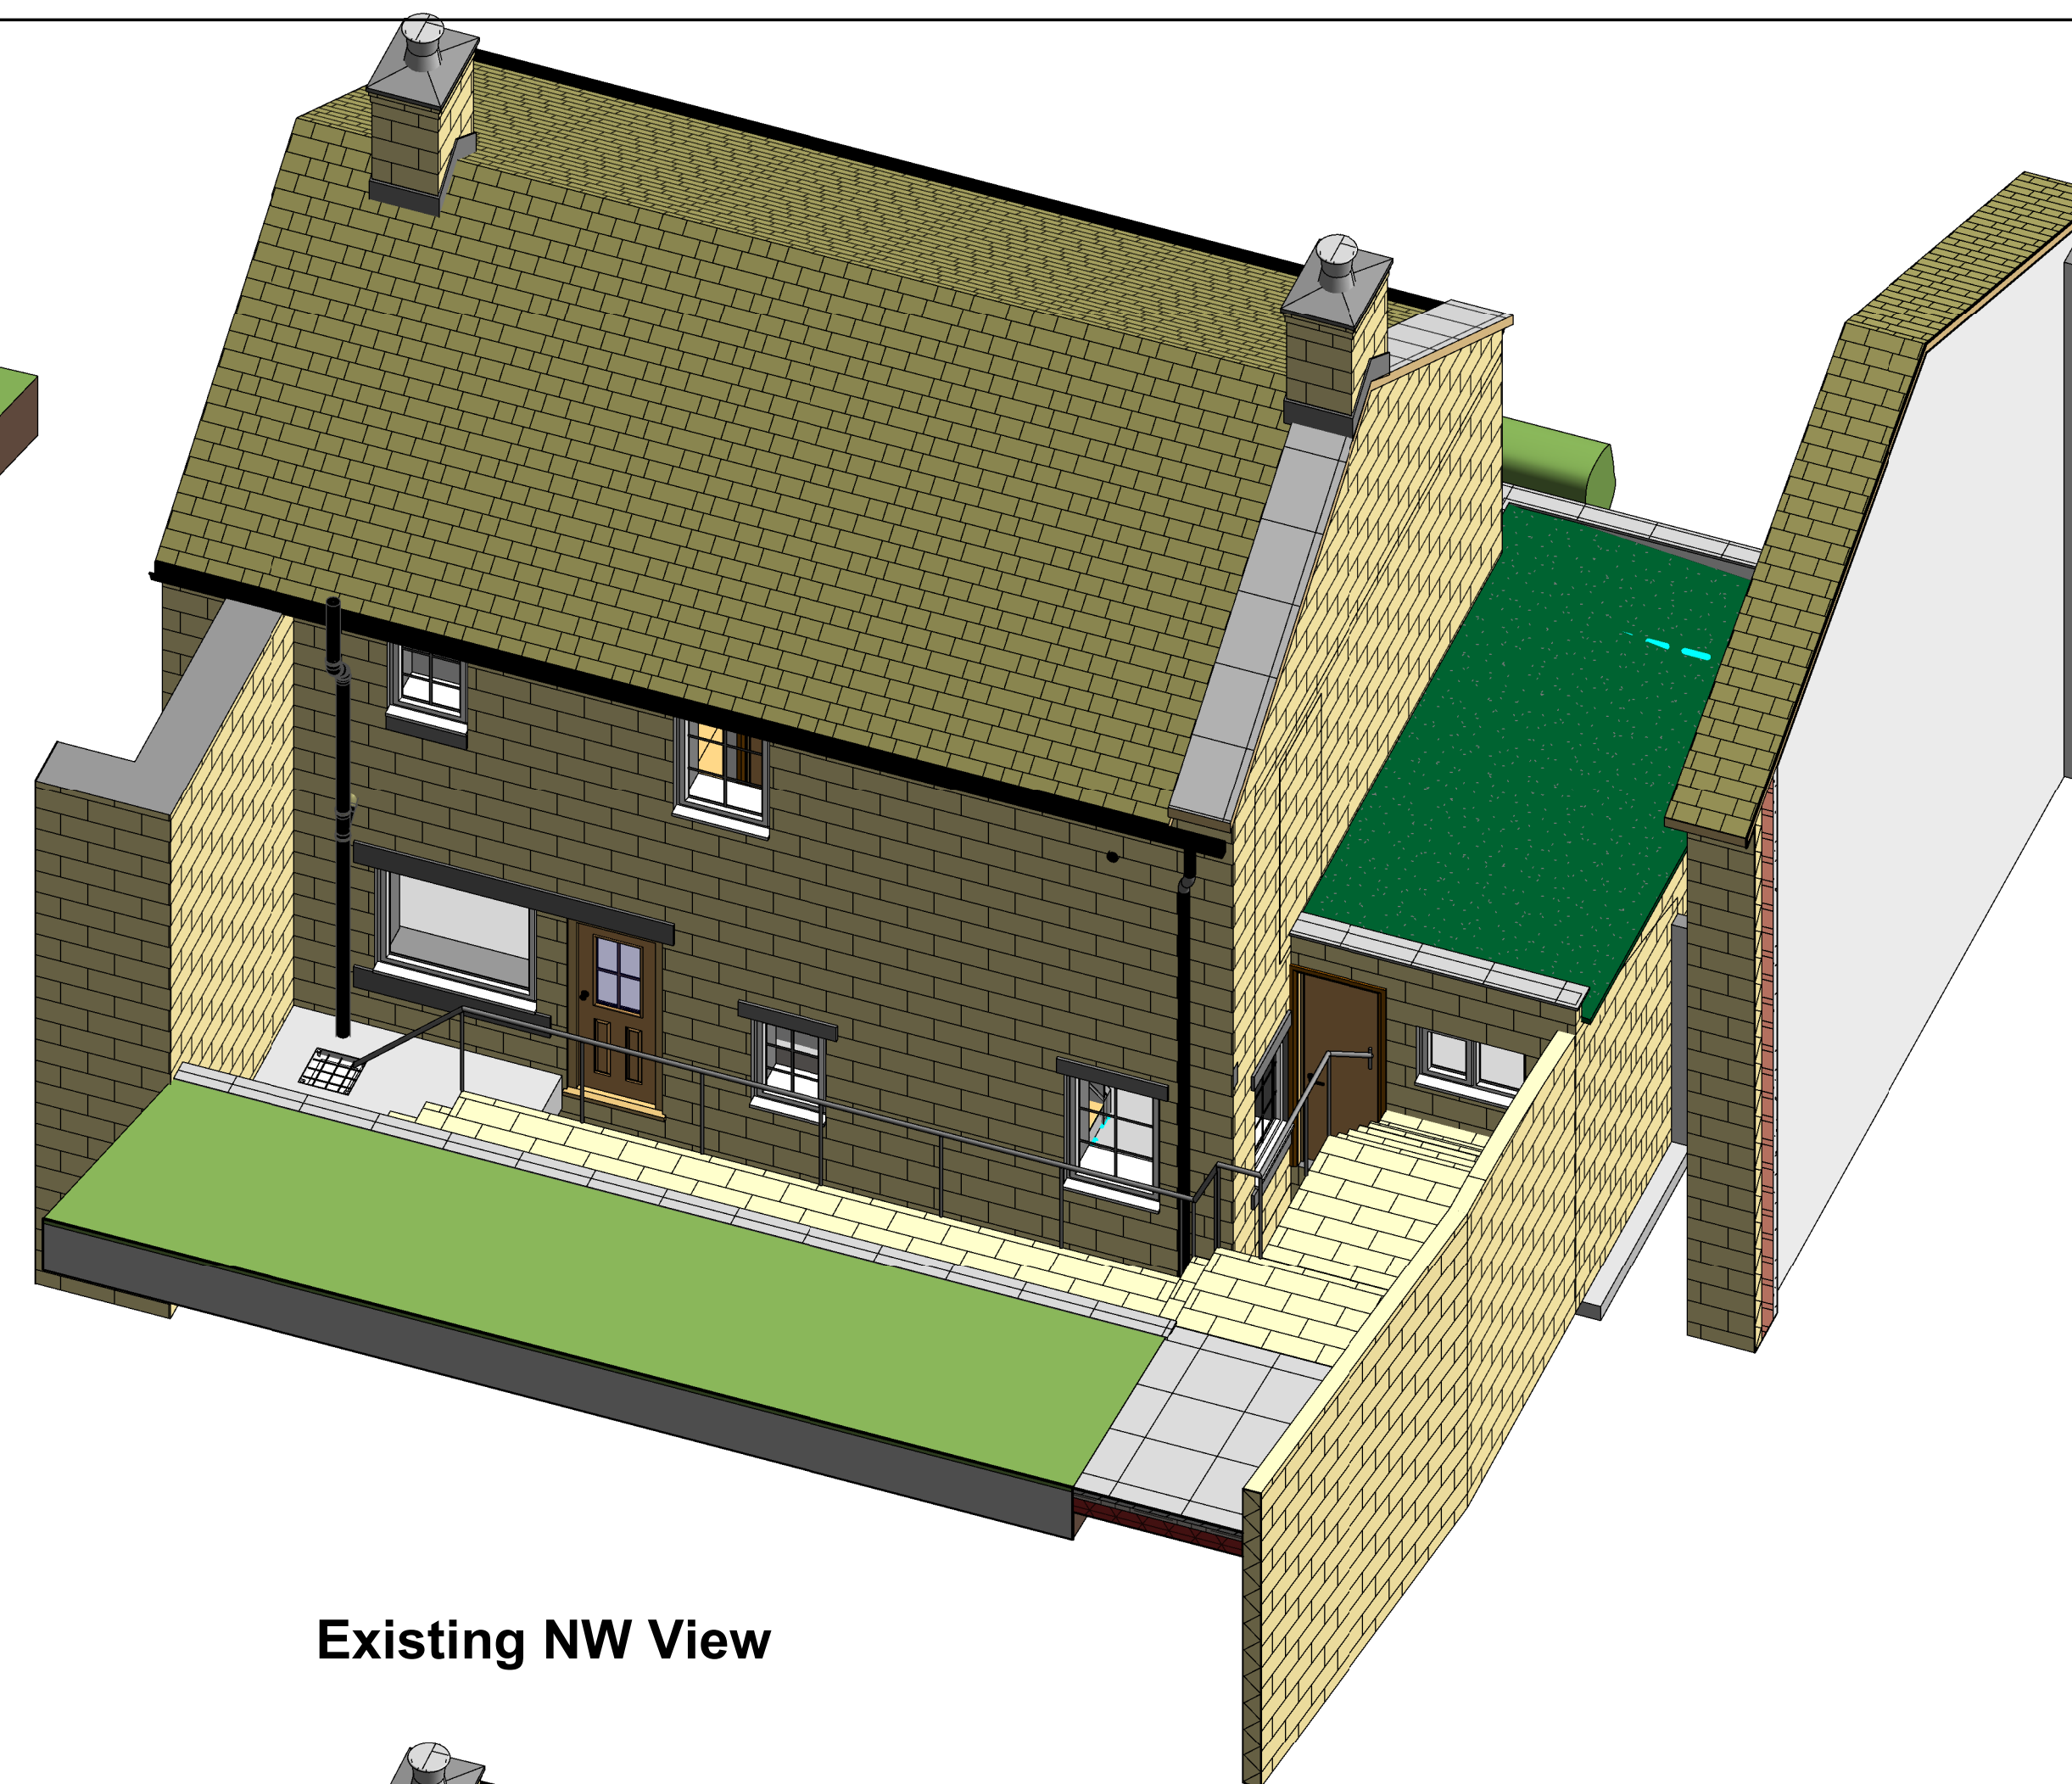


[illegible]

NORTH CONSTRUCTION:
DESIGN & BUILD
from conception to completion

26 Church St.
Gawber
S.Yorks
S75 2RH

Tel: 01226 828972
Mob: 07974116241
<https://bennorth60.wixsite.com/ncdb>

Project Title

JANET BIRCHFIELD
177 MANCH'R RD, THURLESTONE. S369QS
PROPOSED SIDE EXTENSION

Drawing Title

3D Views

Scale	Drawn By	Checked By	Date
N/A	BN	JB	19.10.23

Drawing Number		Revision	
NCDB- JBH- A106		B	