





Note: This drawing is the property of Four-by-Two Consultants Limited. Copyright is reserved by them and the drawing is issued on the condition that it is not copied, reproduced or disclosed to any unauthorised person, wholly or in part, without the written consent of Four-by-Two Consultants Limited. Four-by-Two Consultants Limited will not accept responsibility for errors made by others in scaling from this drawing. All construction information should be taken from figured dimensions only.

Revision	Date
----------	------

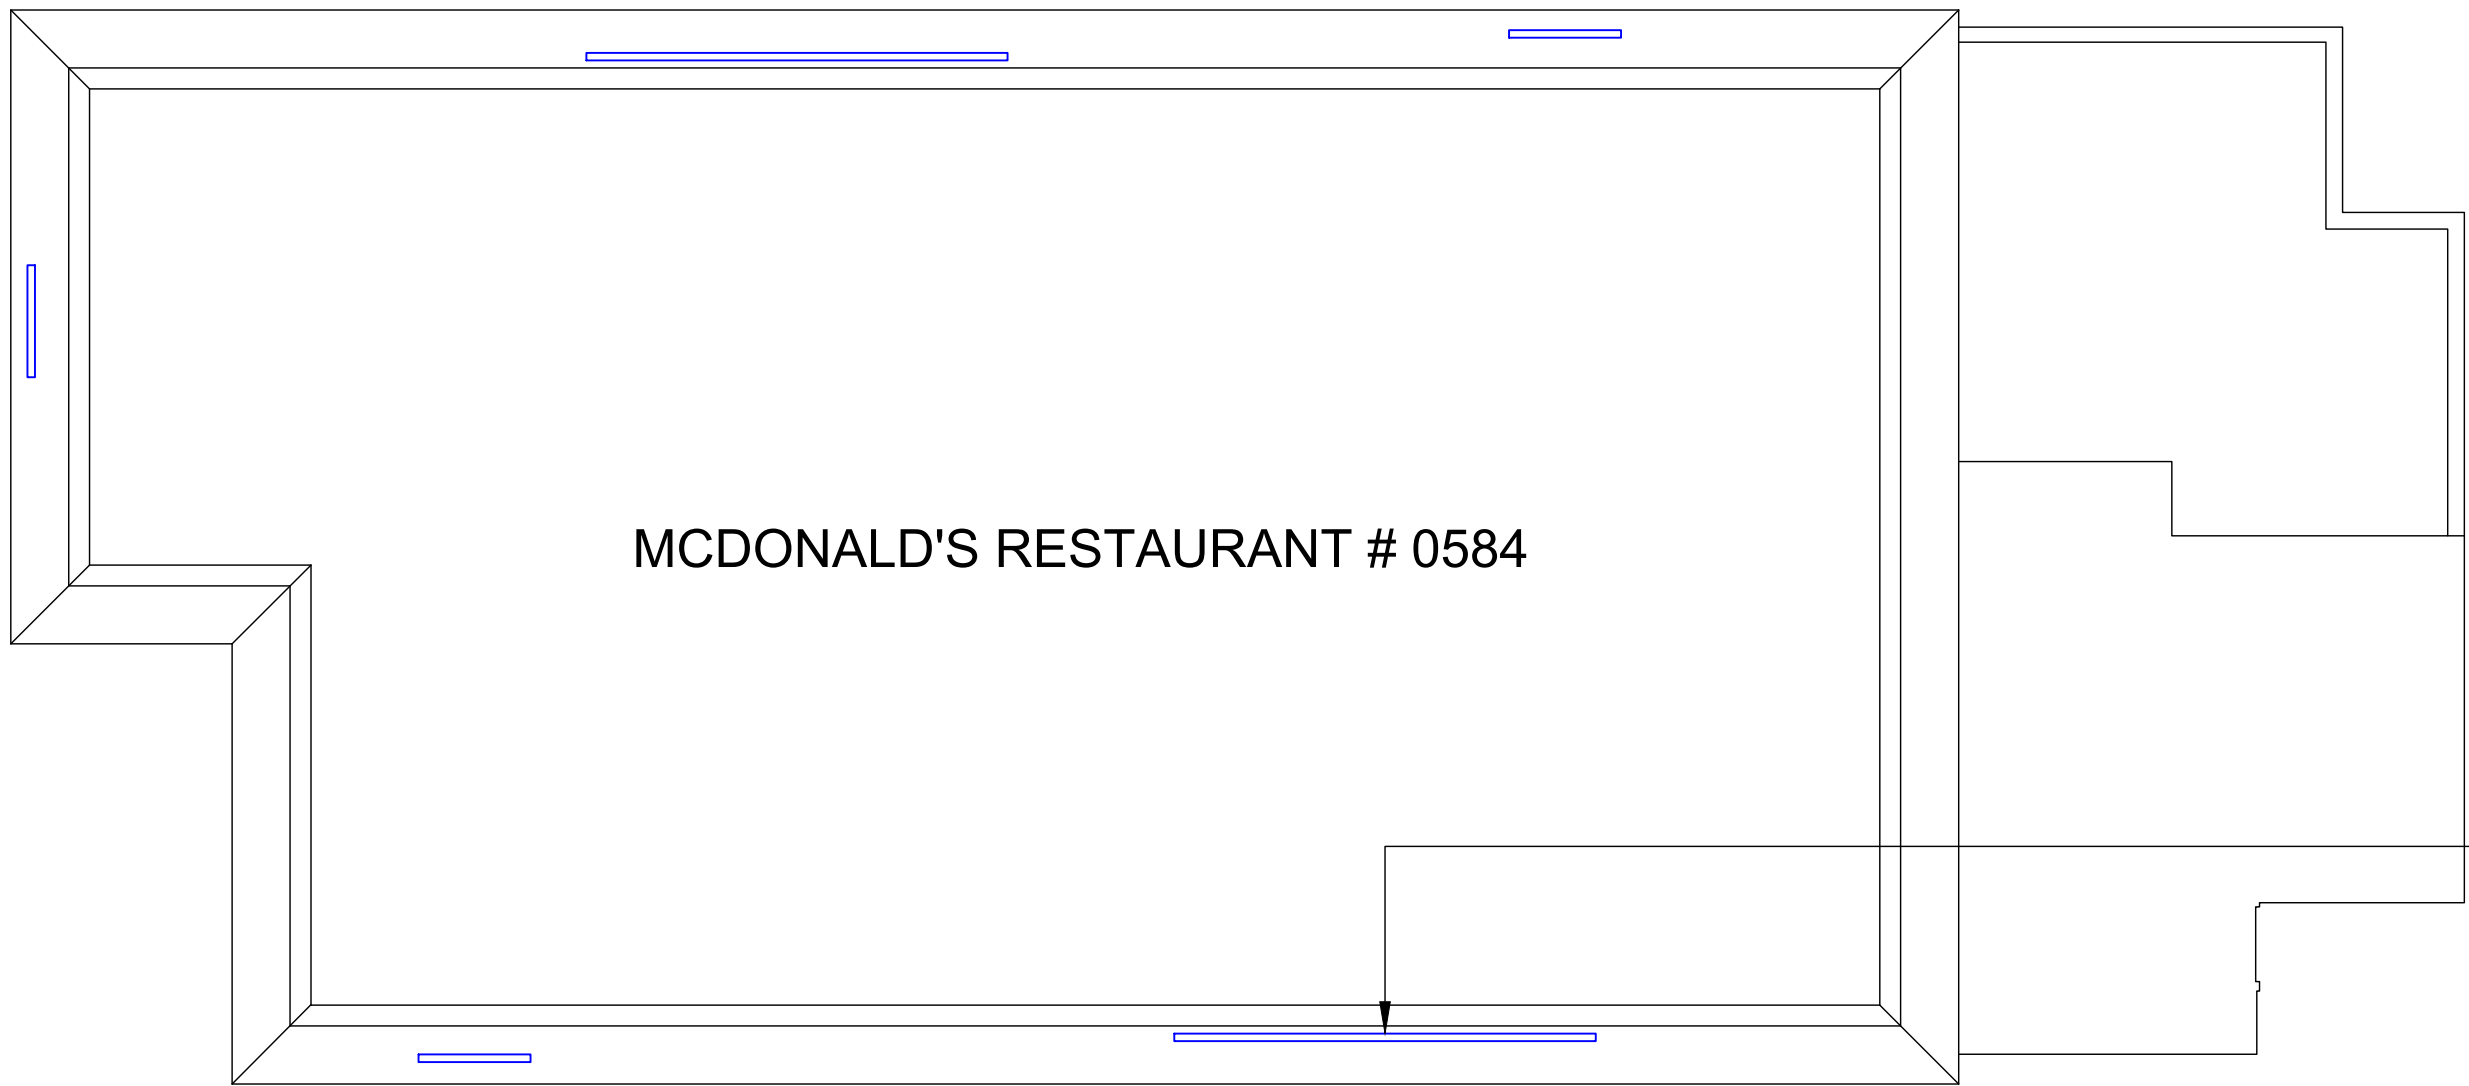

All existing relocated roof signage indicated in blue colour

01 EXISTING ROOF ADVERTISEMENT PLAN
Scale: 1/100

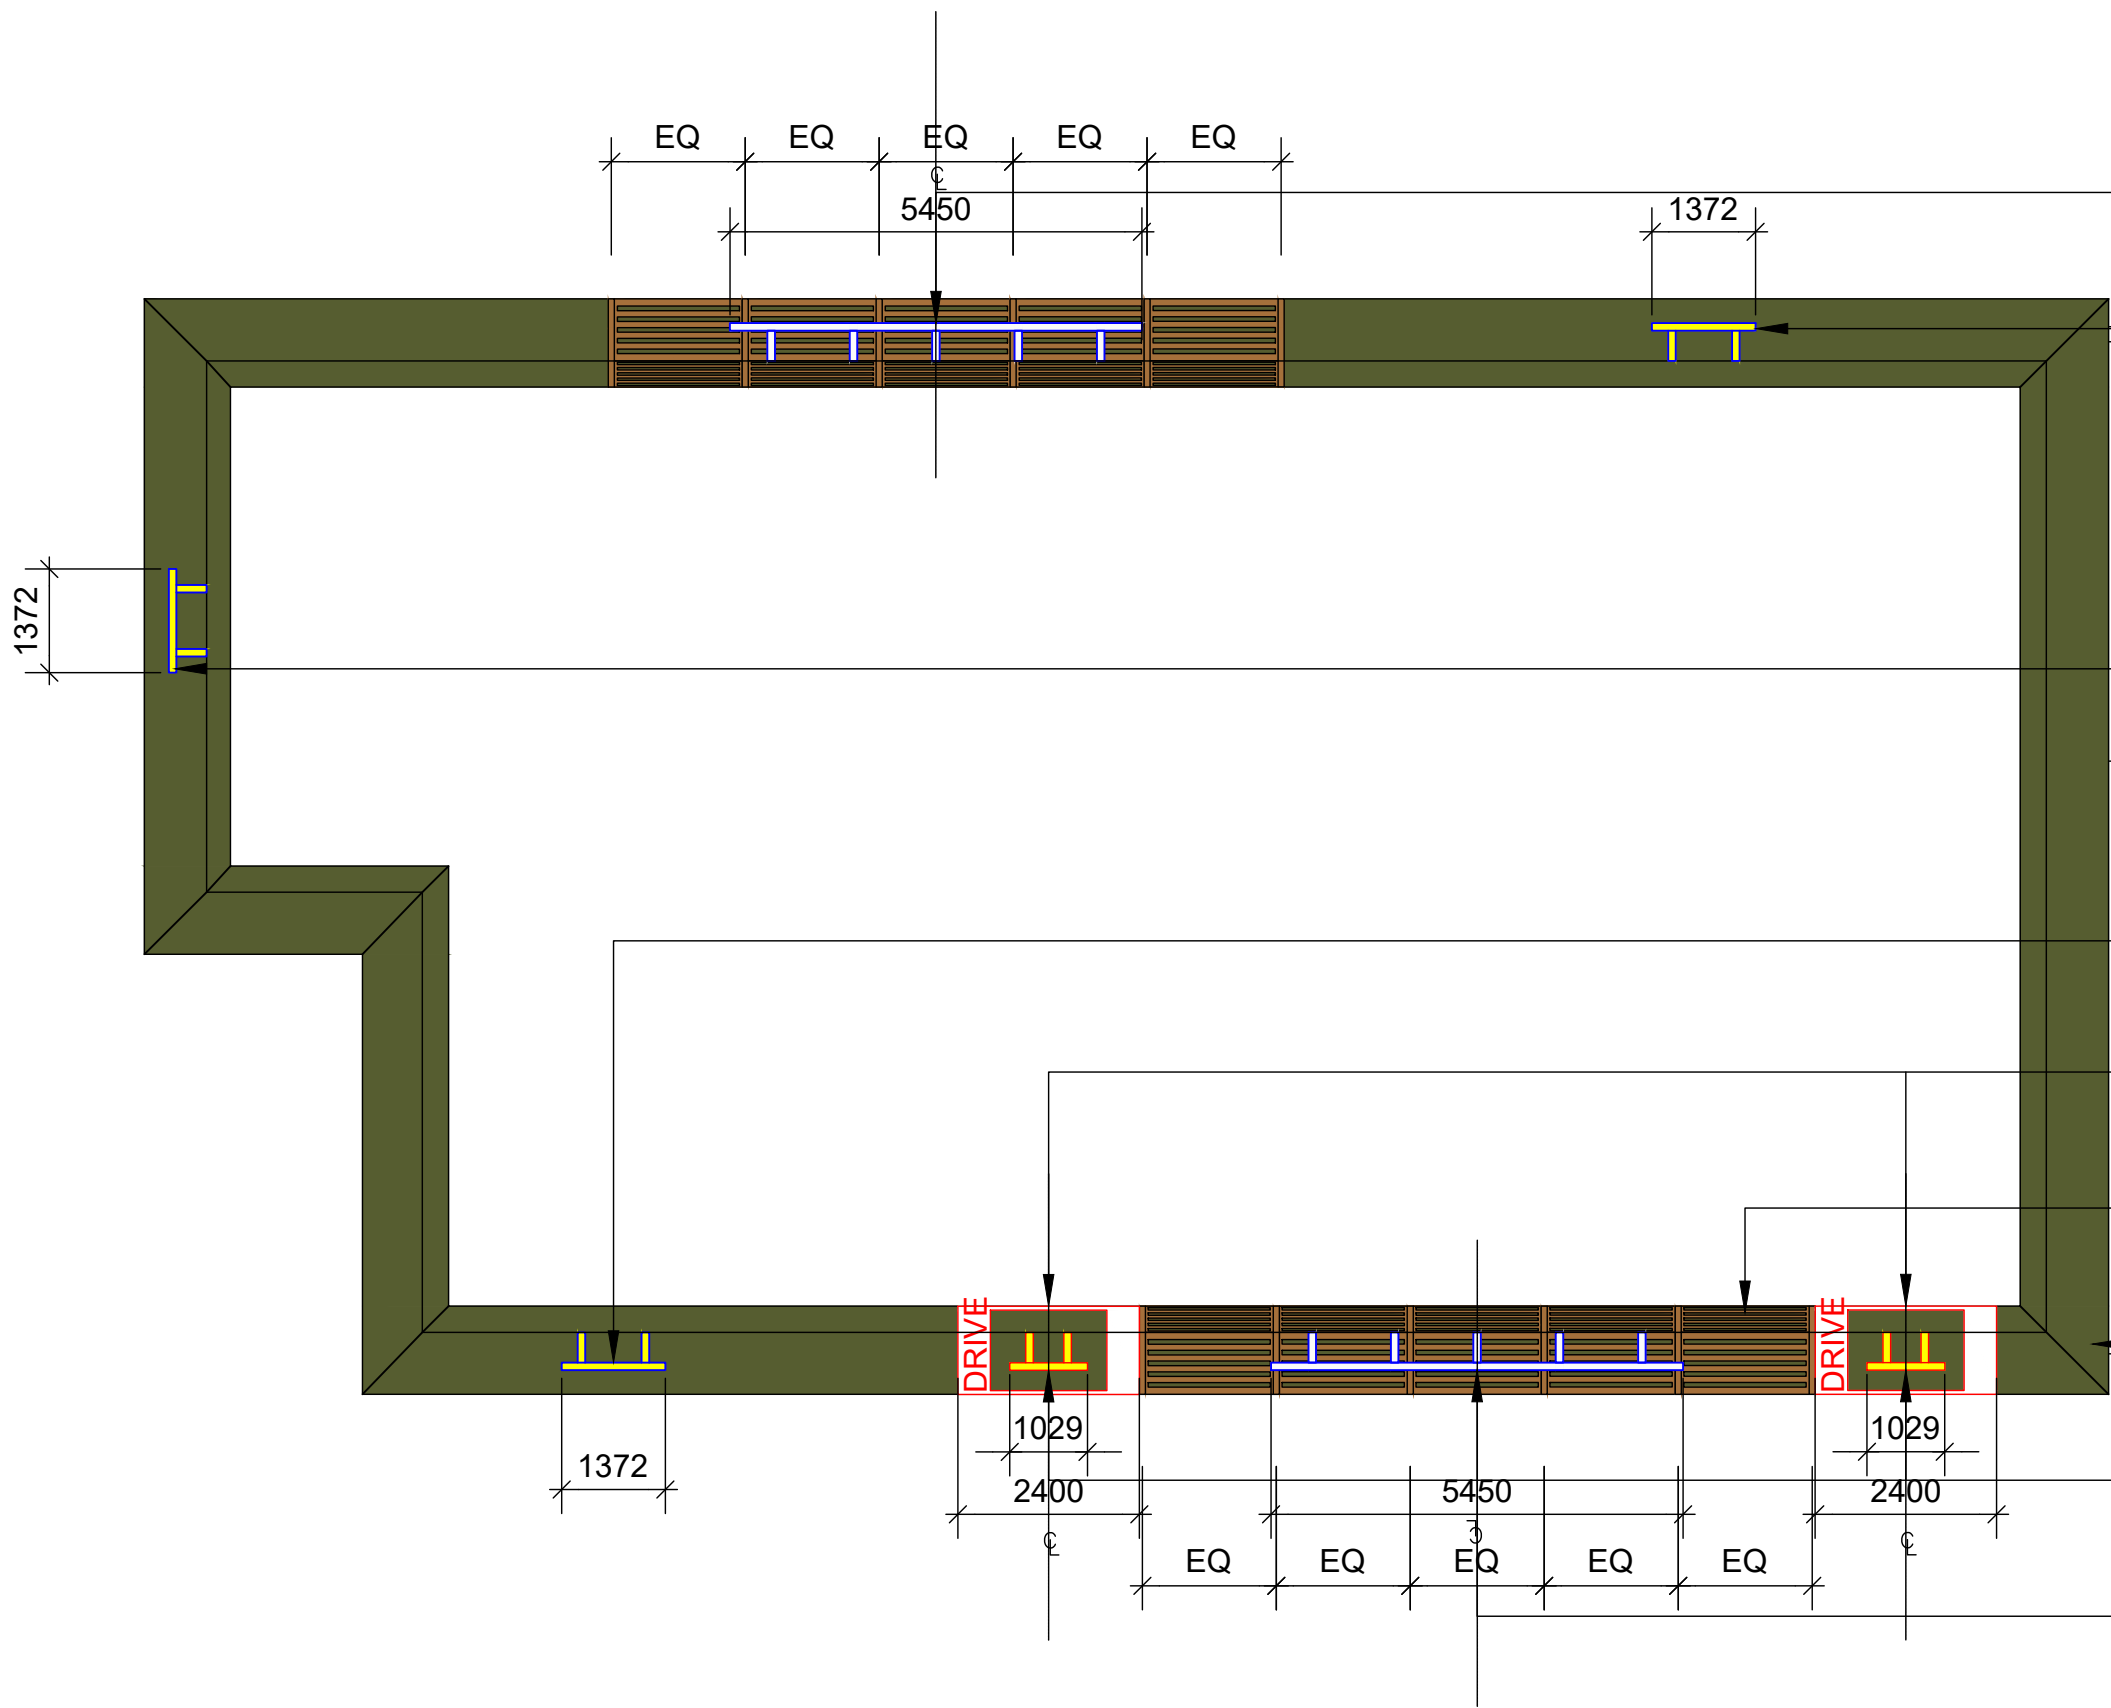

SIGN 5 - All relocated internally illuminated white McDonald's text signage indicated in blue colour

SIGN 6 - All relocated internally illuminated yellow Golden Arch indicated in blue colour

SIGN 6 - All relocated internally illuminated yellow Golden Arch indicated in blue colour

SIGN 6 - All relocated internally illuminated yellow Golden Arch indicated in blue colour

All new white frame panel with "DRIVE" vinyl indicated in red colour


New timber effect louvre panels

New clip on folded roof to overclad existing roof

SIGN 19 - New internally illuminated yellow Golden Arch indicated in red colour

SIGN 5 - All relocated internally illuminated white McDonald's text signage indicated in blue colour

02 PROPOSED ROOF ADVERTISEMENT PLAN
Scale: 1/100

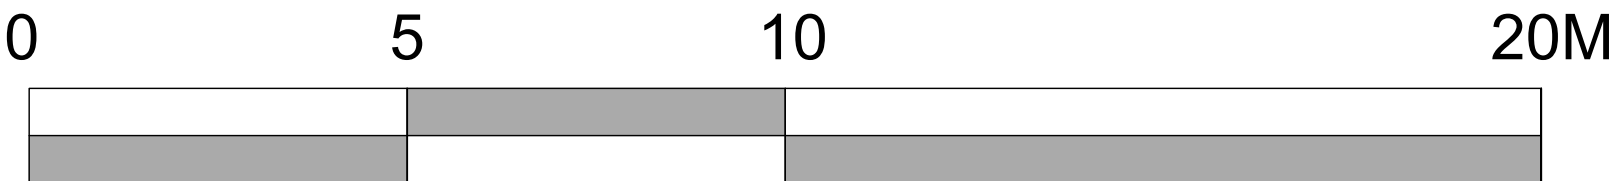


ROOF SIGNAGE SCHEDULE				
Qty.	Type	Dimensions	Description	
2	Sign.5	5450 (w) x 606 (h) x 100 (d)	White McDonald's with LED internal illumination	
3	Sign.6	1372 (w) x 1200 (h) x 100 (d)	Golden arch LED internally illuminated	
2	Sign.19	1029 (w) x 900 (h) x 100 (d)	Golden arch LED internally illuminated	
Argonaut to provide signage details and coordinate with Butterfields.				

ISSUED FOR DESIGN WORKING
GROUP APPROVAL

NEW CLIP ON FOLDED ROOF REQUIRED.
ARGONAUT TO PROVIDE DETAILS

EXISTING SIGNAGE TO BE RETAINED AND INTEGRATED
WITH NEW. CONTRACTOR TO CONFIRM IF EXISTING SIZES
ARE COMPATIBLE WITH MCDONALD'S STANDARDS

FOUR
BY
TWO

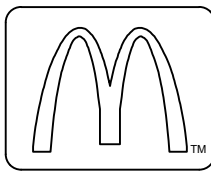

Four-by-Two Consultants Limited
De Beauvoir Block | Unit 4 |
92-96 De Beauvoir Road
London N1 4EN

T: UK (0)20 7253 9898
E: info@four-by-two.com
www.four-by-two.com

Client
**MCDONALD'S
RESTAURANT LTD**

Project	Store no.
TANKERSLEY, WENTWORTH RETAIL PARK, BARNSELY, S75 3DL	0584

Existing concept
LIM FOOD

New concept
N/A

Drawing title
**PROPOSED ROOF
ADVERTISEMENT PLAN - OPT.5**

Drawing stage
STAGE 1

Issue date	Drawing number	Rev
24.08.18	18041_0584_07.5	-

Scale	Drawn by	Checked by
1/100 @A1	AT	BdF

© copyright of Four-by-Two Consultants Limited

McCAFE BARISTA TEST - N/A