


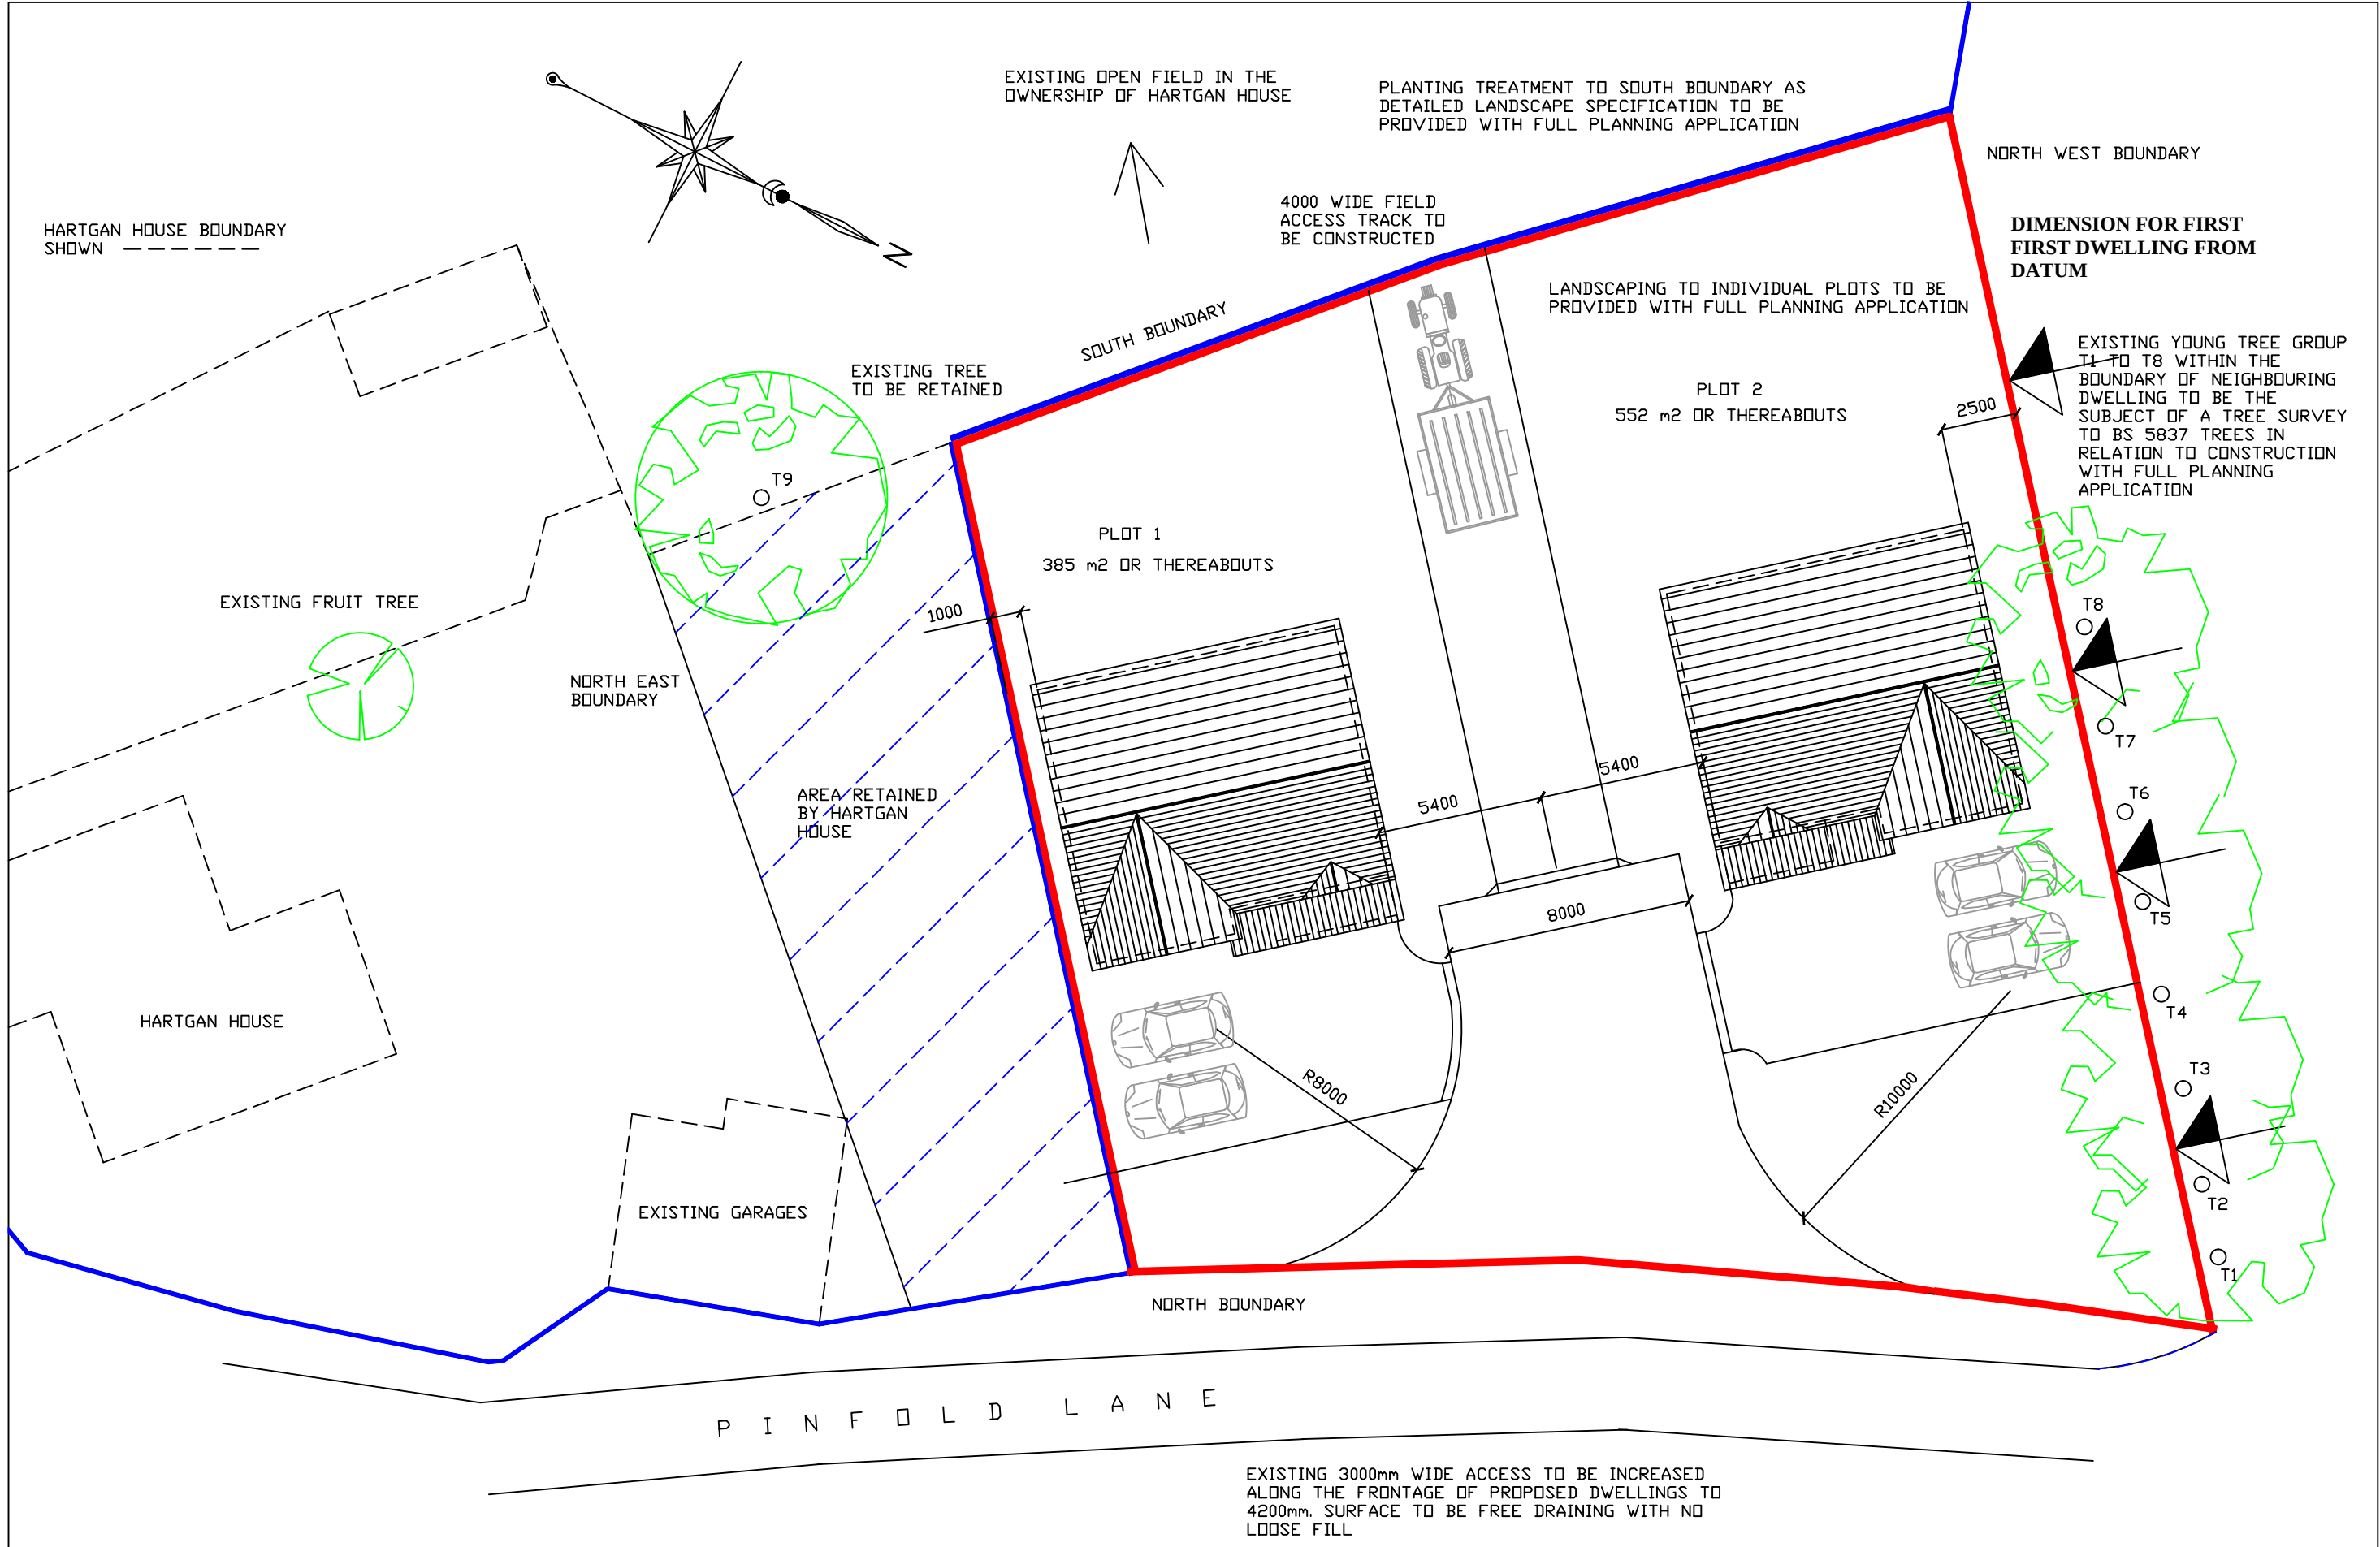

CLIENT	HARTGAN HOUSE PINFOLD LANE, ROYSTON, BSLY	TITLE	INDICATIVE LAYOUT OF SITE SHOWING PROPOSED 2No 4BED DETACHED DWELLING	DRAWN	SCALE	1:200 @ A3	REV					
					DATE	29/05/2020	DRG No	20/002				