

Rev	Notes	Date
A	UTILITY WINDOW REMOVED	11/19

Garry Greetham Associates

Residential Design Consultant

Westwood House

18 Carr Lane

Tankersley

Barnsley S75 3BE

Tel(01226)746573

PROJECT

Various Extensions

CLIENT

Mr. K. Nixon

TITLE

Layout as Proposed

ADDRESS

7 Dearne Hall Fold, Low Barugh, Barnsley. S75 1JJ

DRAWN BY

999

SCALE

1:50

DATE

Oct 19


DRAWING No

920-04

REV

A

Member of the Chartered Institute of Architectural Technologists

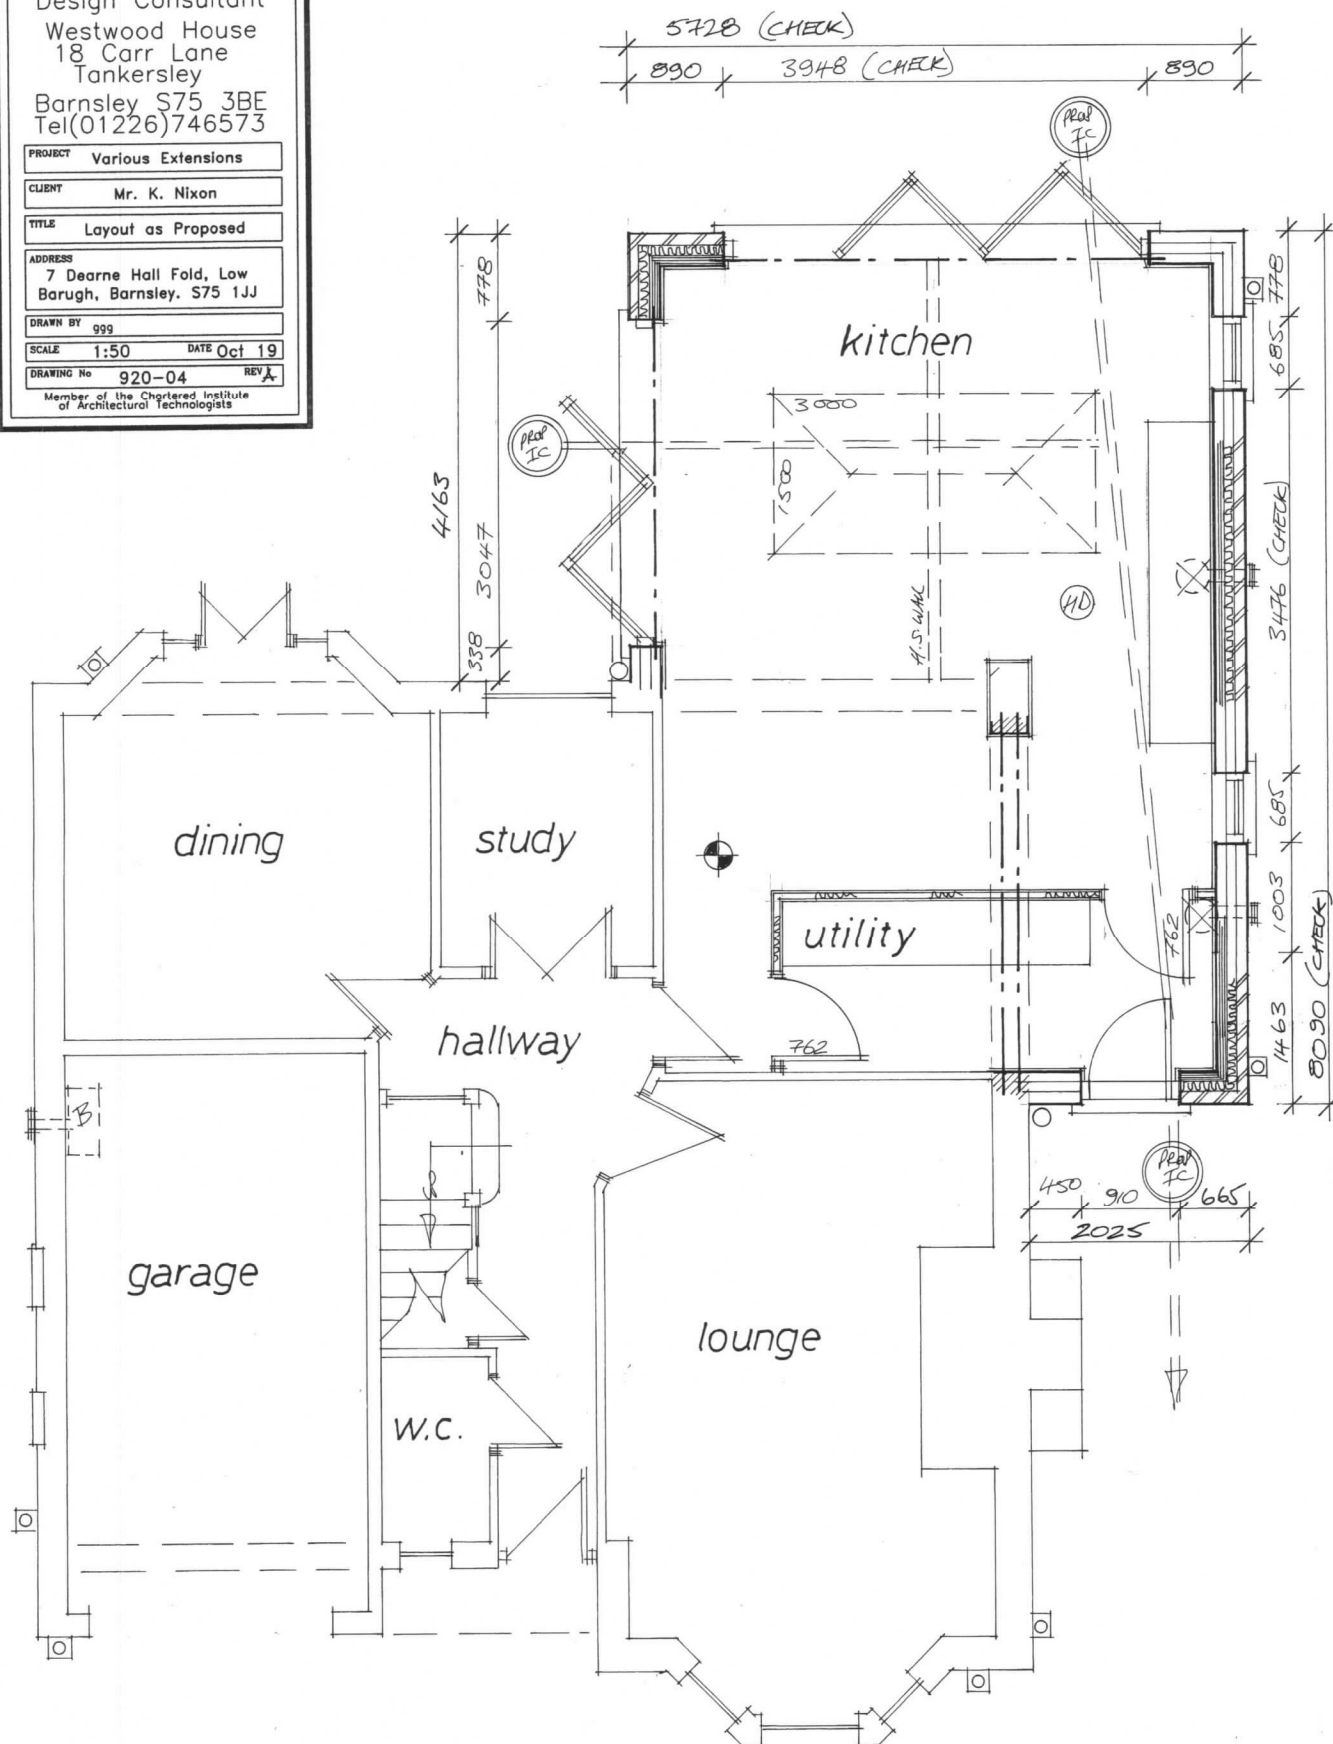

1463