


PLAN DRAWN FOR FEASIBILITY PURPOSES AND CANT BE DEEMED ACCURATE. DO NOT USE FOR CONSTRUCTION PURPOSES UNTIL FULL MEASURED SURVEY IS CARRIED OUT.

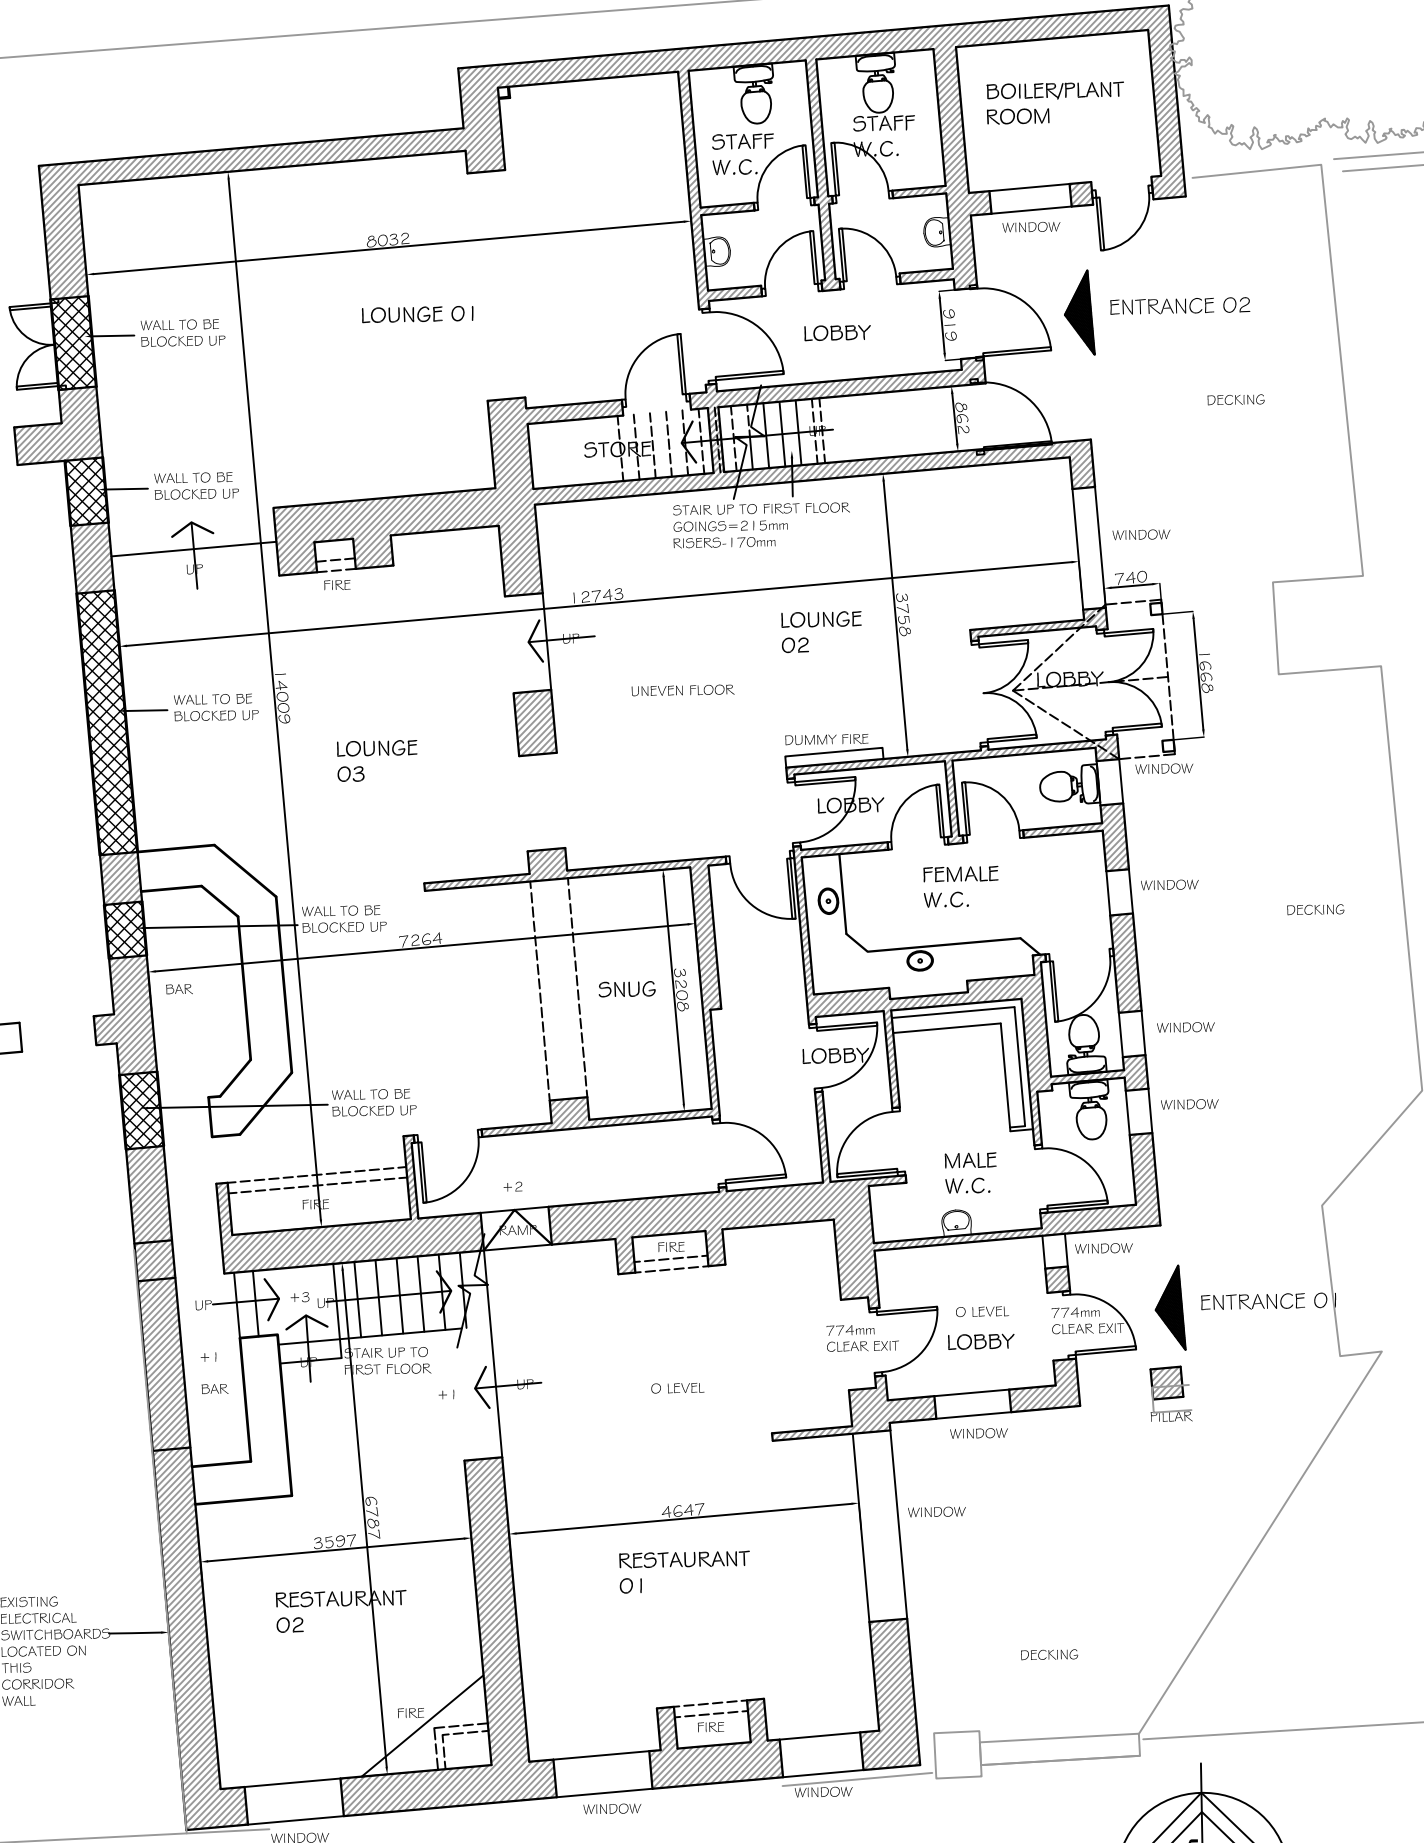

EXISTING ELECTRICAL SWITCHBOARDS LOCATED ON THIS CORRIDOR WALL

EXISTING GROUND FLOOR G.A.PLAN

REVISION NOTES:		DATE:
C	GENERAL SURVEY UPDATES FOLLOWING SITE VISIT ON 17.06.20	19.06.20
B	MINOR LAYOUT REVISIONS.	21.02.20
A	PLAN DRAWN	01.02.20



CLIENT:

THE BROOK GROUP

PROJECT:

THE FOUNTAIN INN, WELLTHORNE LANE, INGBIRCHWORTH, SOUTH YORKSHIRE, S36 7GJ.

TITLE:

EXISTING GROUND FLOOR G.A.PLAN.

DATE: 02.01.20

SCALE: 1 TO 100 AT A3

STATUS: SURVEY

DRWG NO:

FOUN-DO02 r C