
SOL Conservatory Roofs proposed Signage

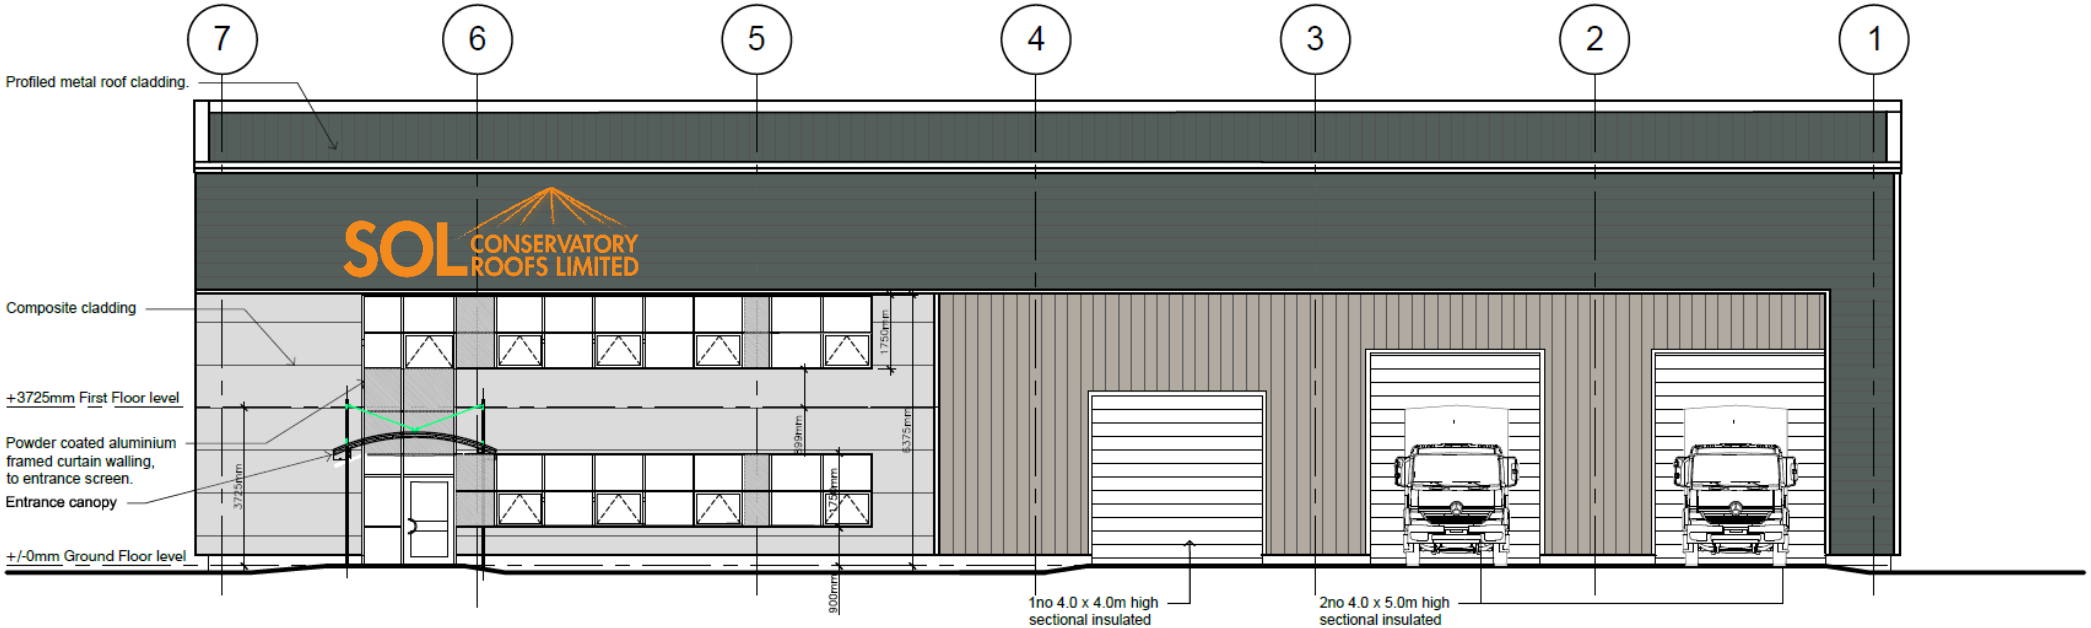

South East Elevation .