


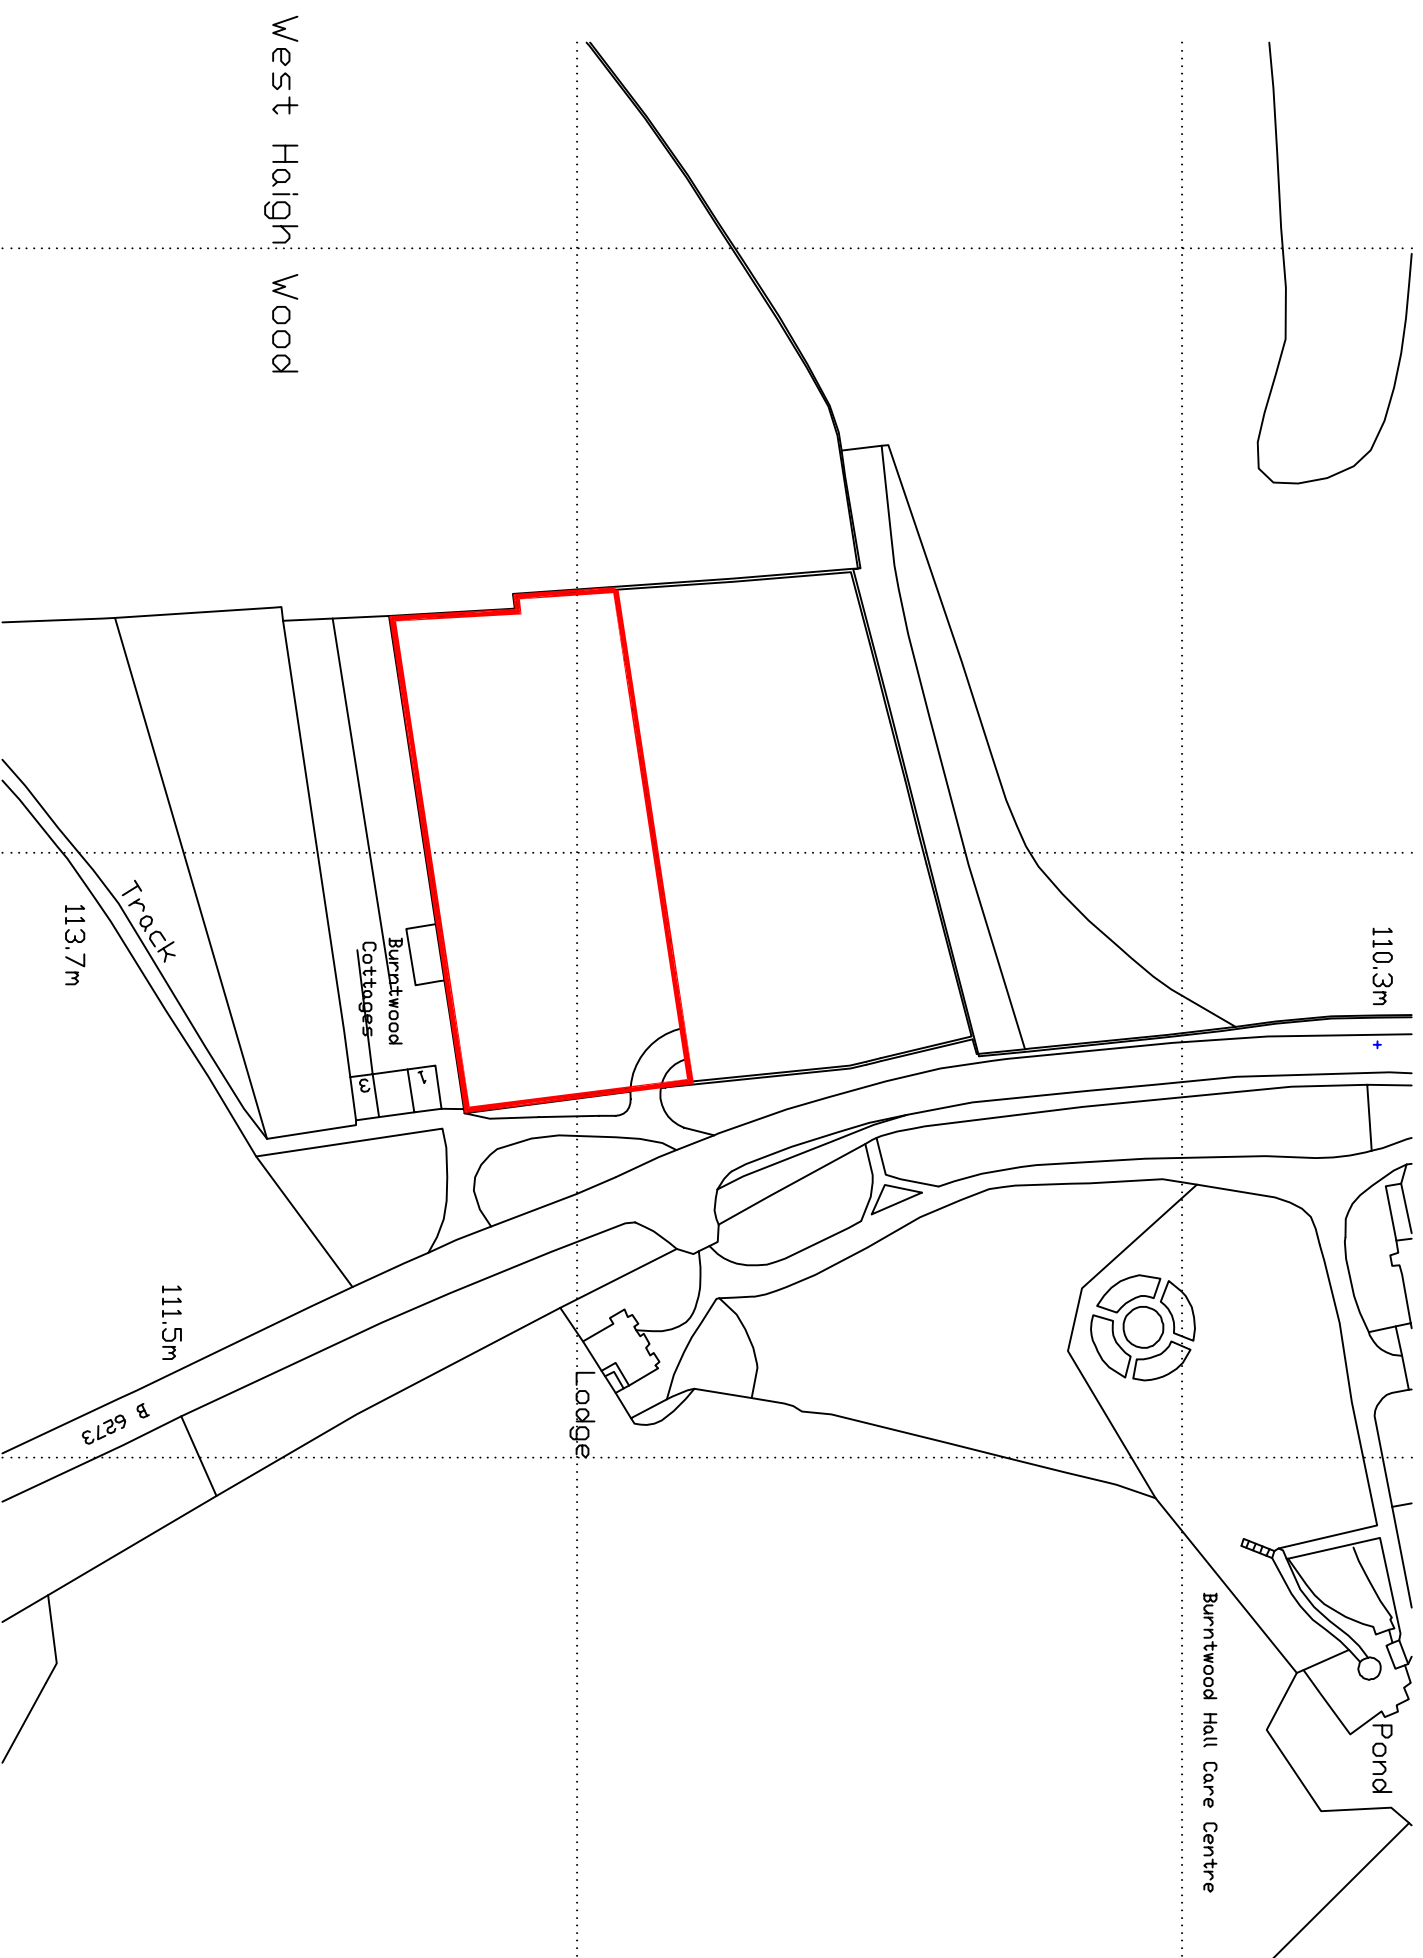

Ordnance Survey (c) Crown Copyright 2012. All rights reserved. Licence number 100020449 Scale - 1 : 1250.

Proposed Tea Room, Putting Green
and Stables on Land Adjacent to
Burntwood Cottages, Southmoor Road,
Brierley, Barnsley S72 9HD.