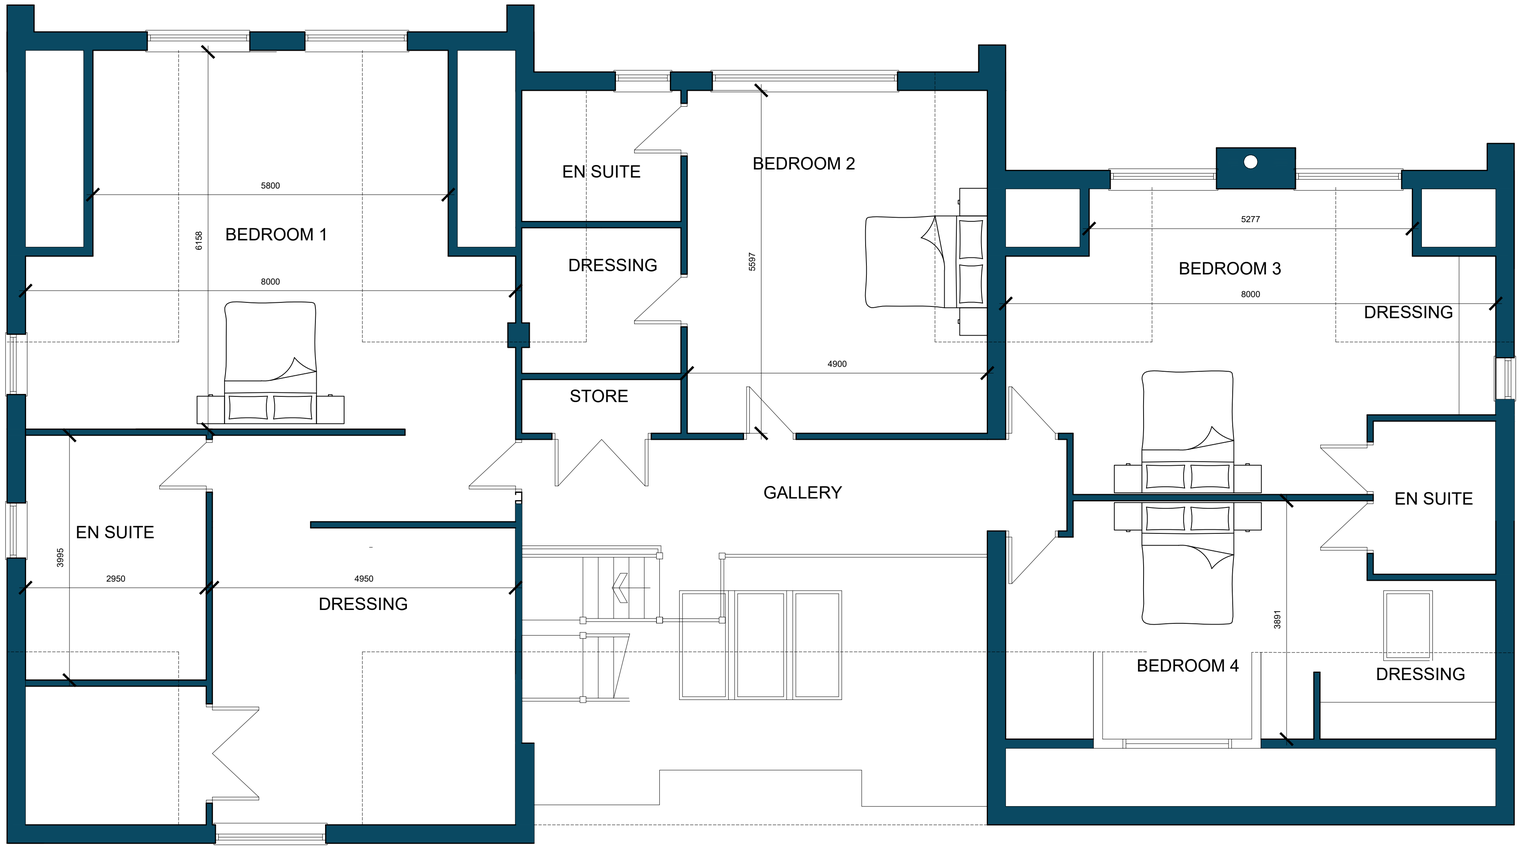


White Agus PARTNERSHIP
ARCHITECTURAL SERVICES
OFFICE ONE,
34 VICTORIA ROAD,
BARNSLEY,
S70 2BU
Phone: 01226 208482
Email: info@whiteaguspartnership.co.uk
Web: www.whiteaguspartnership.co.uk

Project. PROPOSED DWELLING AT PINE LODGE STAINBOROUGH LANE, HOOD GREEN, BARNSLEY S75 3EZ	Client. MR & MRS D. GREEN
Drawing Title. FIRST FLOOR	Date. NOV 2019 / Scale. 1:50 @ A1
	Ref. 19-115 / Dwg. No. 03 / Rev. E

Date	Suffix	Description
30-03-10	A	WINDOWS TO BEDROOM 1 REVISED
03-06-20	B	BEDROOM 5 REVISED
29-06-20	C	BEDROOM 5 REVISED
30-06-20	D	BEDROOM 5 REVISED
21-09-20	E	GARAGE REMOVED