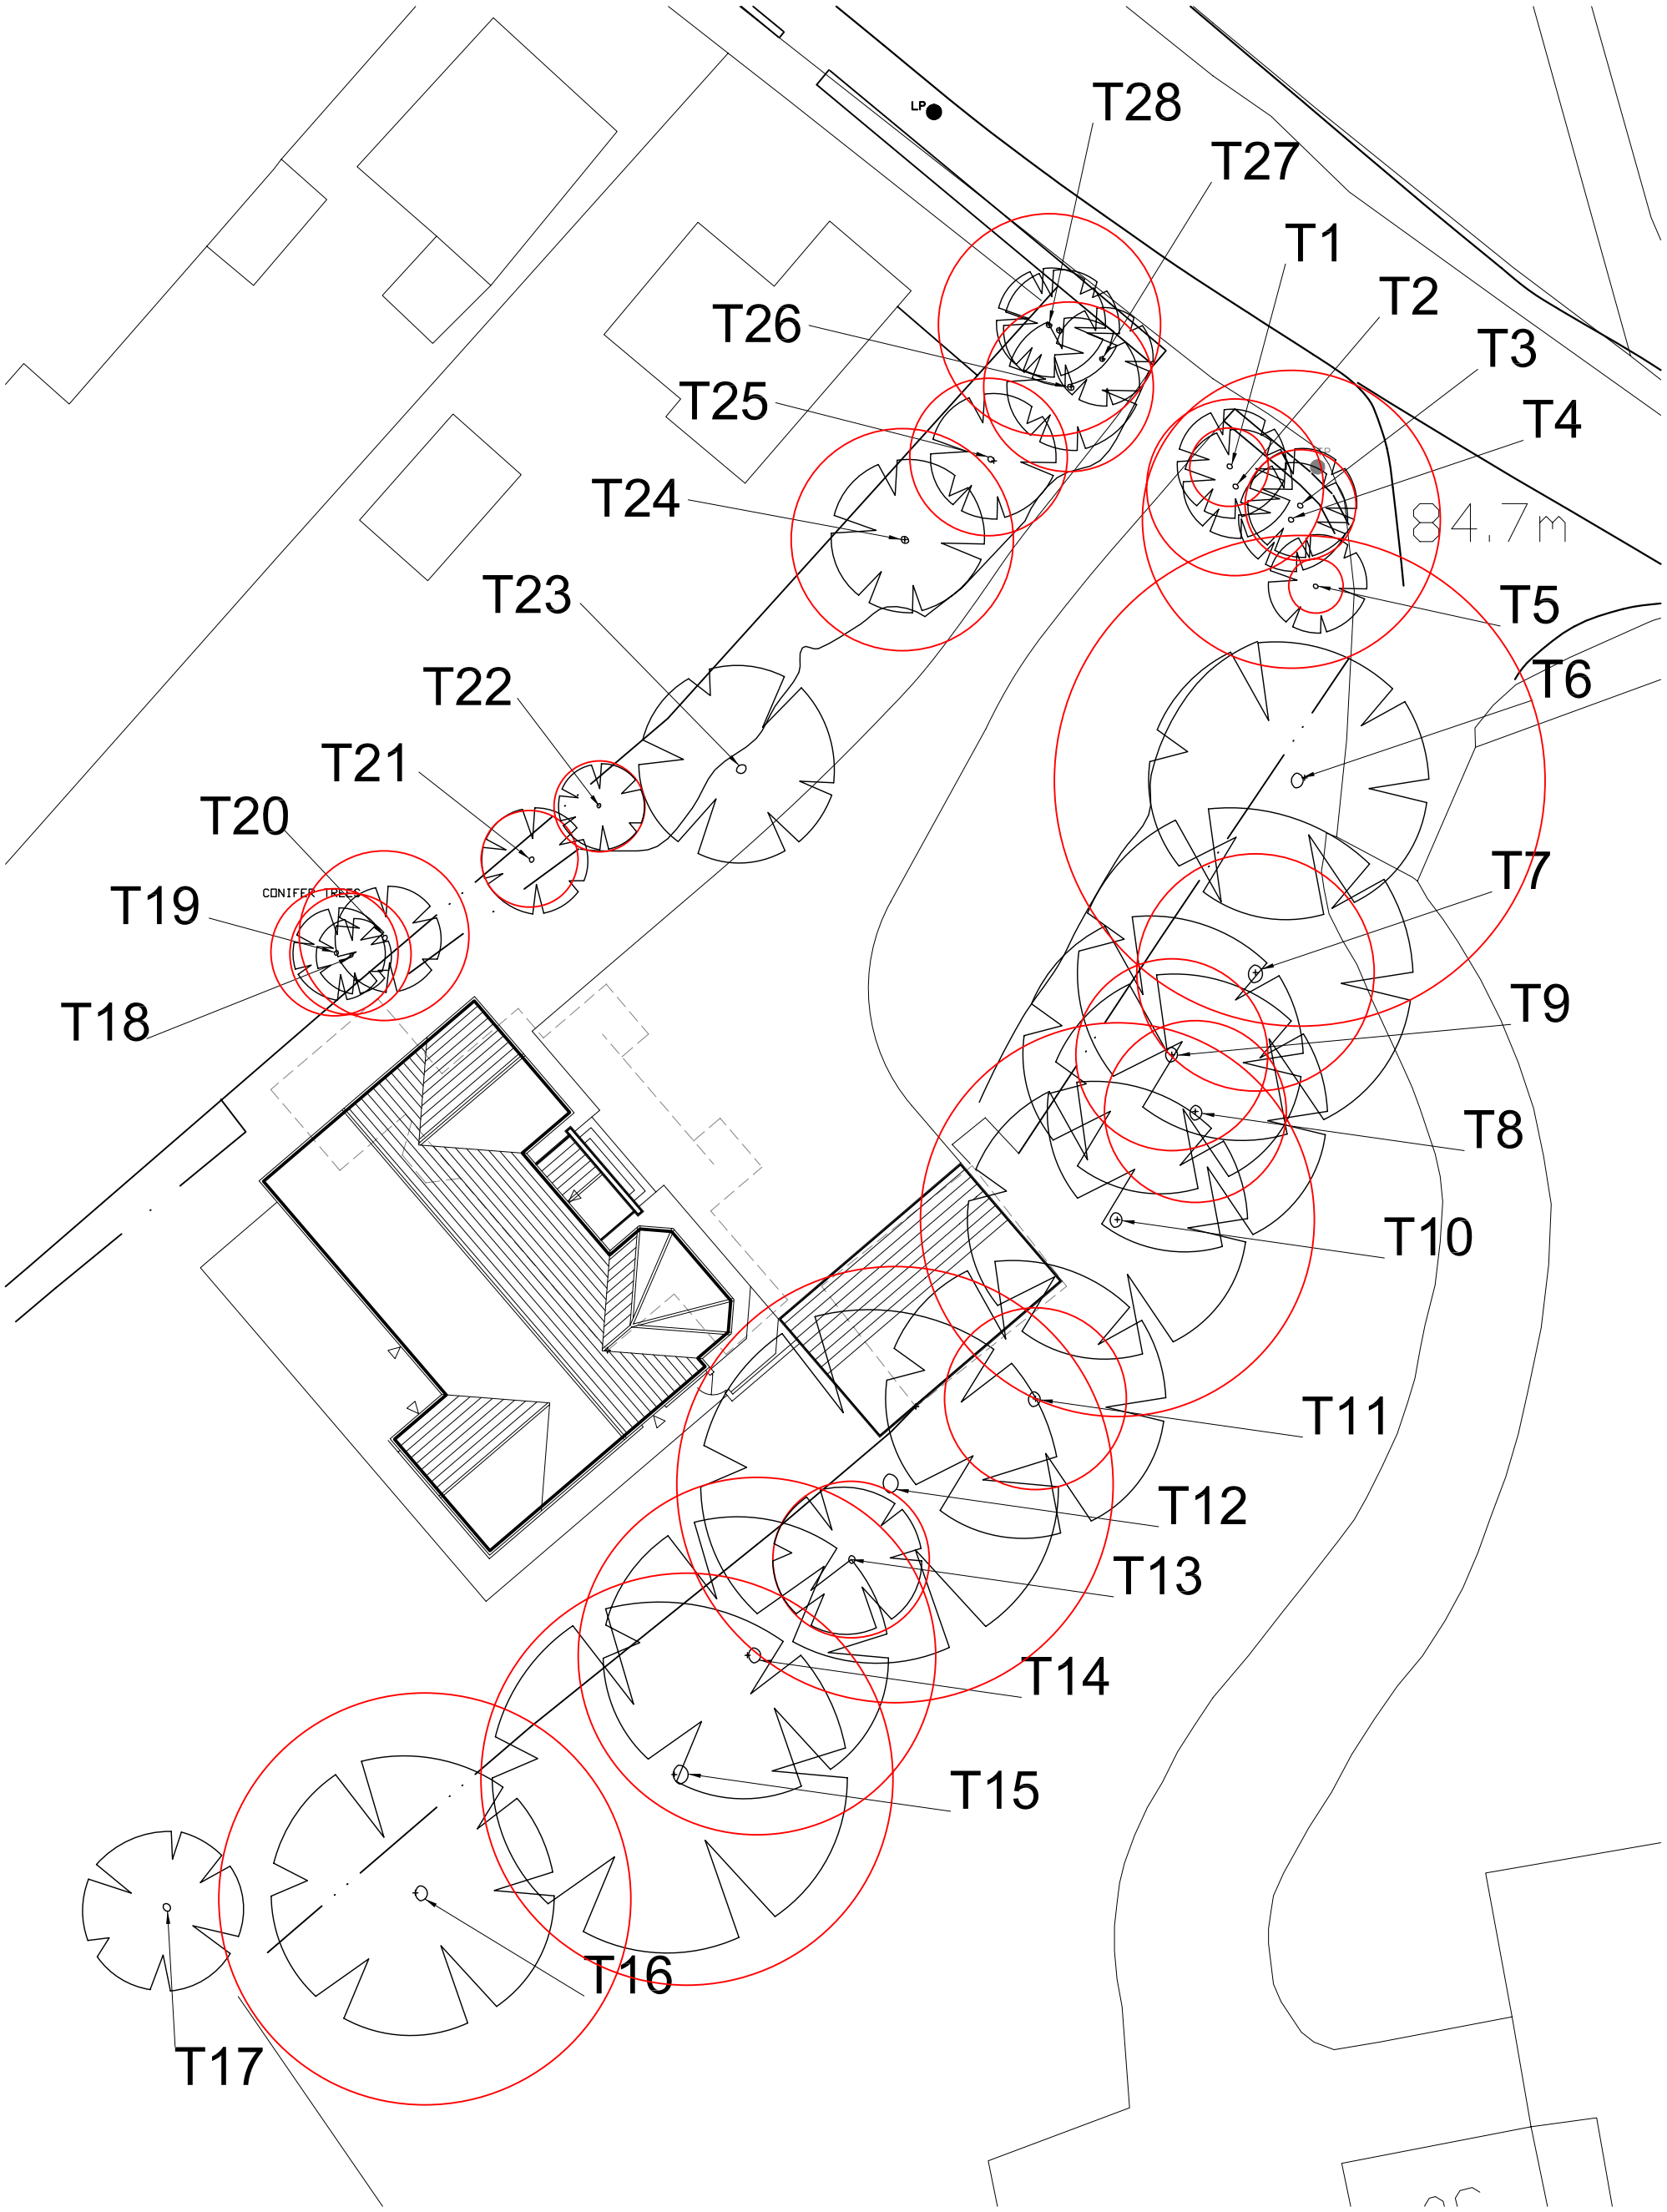


Proposed Dwelling at 48 Hemingfield Road, Wombwell for Mrs & Mrs Allert

Scale - 1:250 @A3 dwg. no. HR/99 Rev A