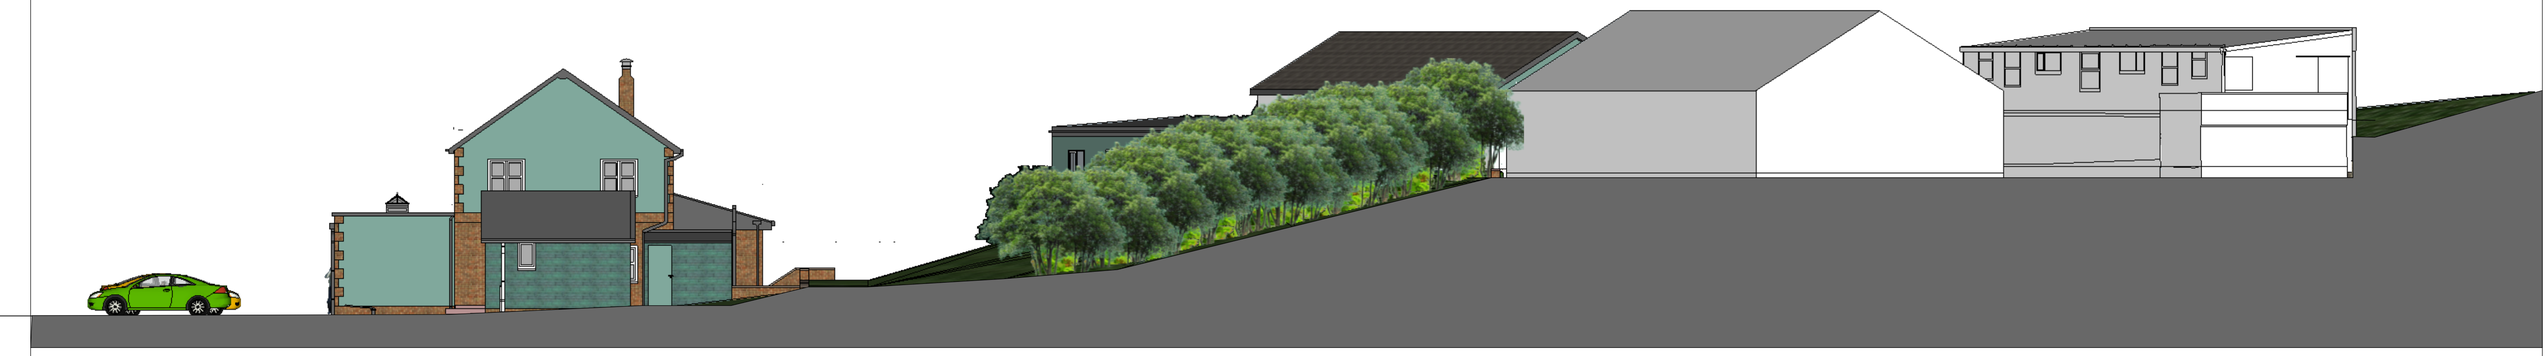

existing side elevation view

proposed side elevation view

existing elevation facing greenbelt view

proposed elevation facing greenbelt view

revisions
A 21-6-2025
updated proposed elevations added

B 30-9-2025
annotation that the adjacent shed to be removed on the proposed

Jade3 Architecture Ltd

Jade3 Architecture Ltd, Studio 114, Westbourne Road, Huddersfield HD1 4LF
Cellphone . 07538 740897 www.jade3architecture.co.uk

stancliffe farm house extension
woodhead road
wortley
sheffield
S35 7DA

Project No.	Project Title		
2024 Enquiry 01	**existing and proposed side and greenbelt view**		
Drawn By	Reviewed By	Scale	Date
	MC	**1:100 @A1 size**	**2/04/2025**
Drawn No.	Reviewed Title		Revision
116			**B**

Important Notice
Do not scale off this drawing. Critical dimensions should be checked on site prior to works commencing. Dimensional conflicts should be brought to the company's attention as soon as they become apparent. Failure to do so could render the contractor liable for subsequent losses. Copyright in this drawing and any work executed from this drawing remains the property of Jade3 Architecture Ltd.

© Copyright Jade3 Architecture Ltd.