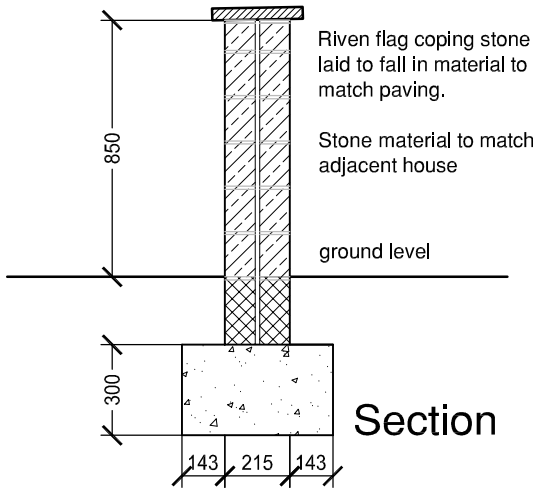

Wall type W9

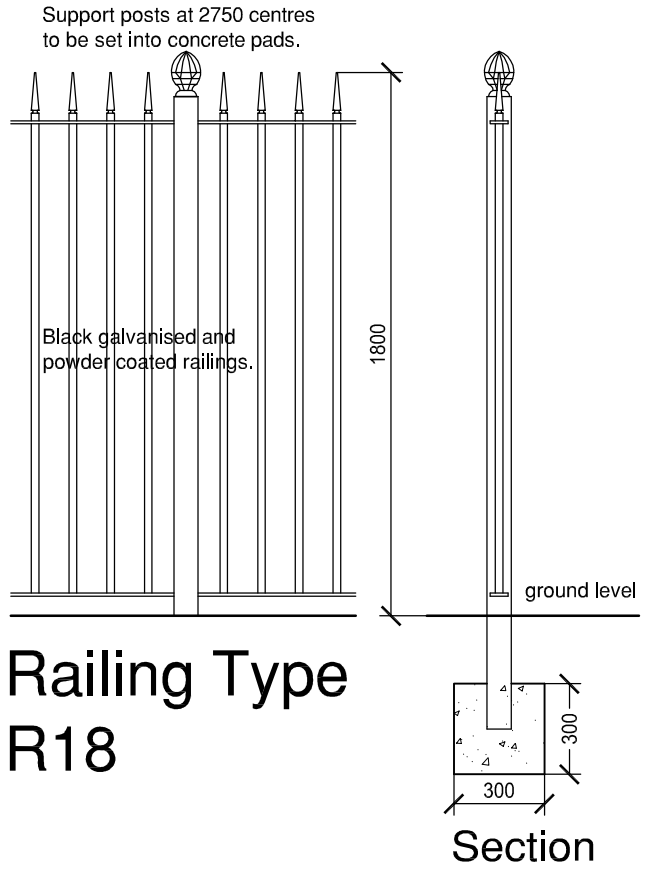

Railing Type R18

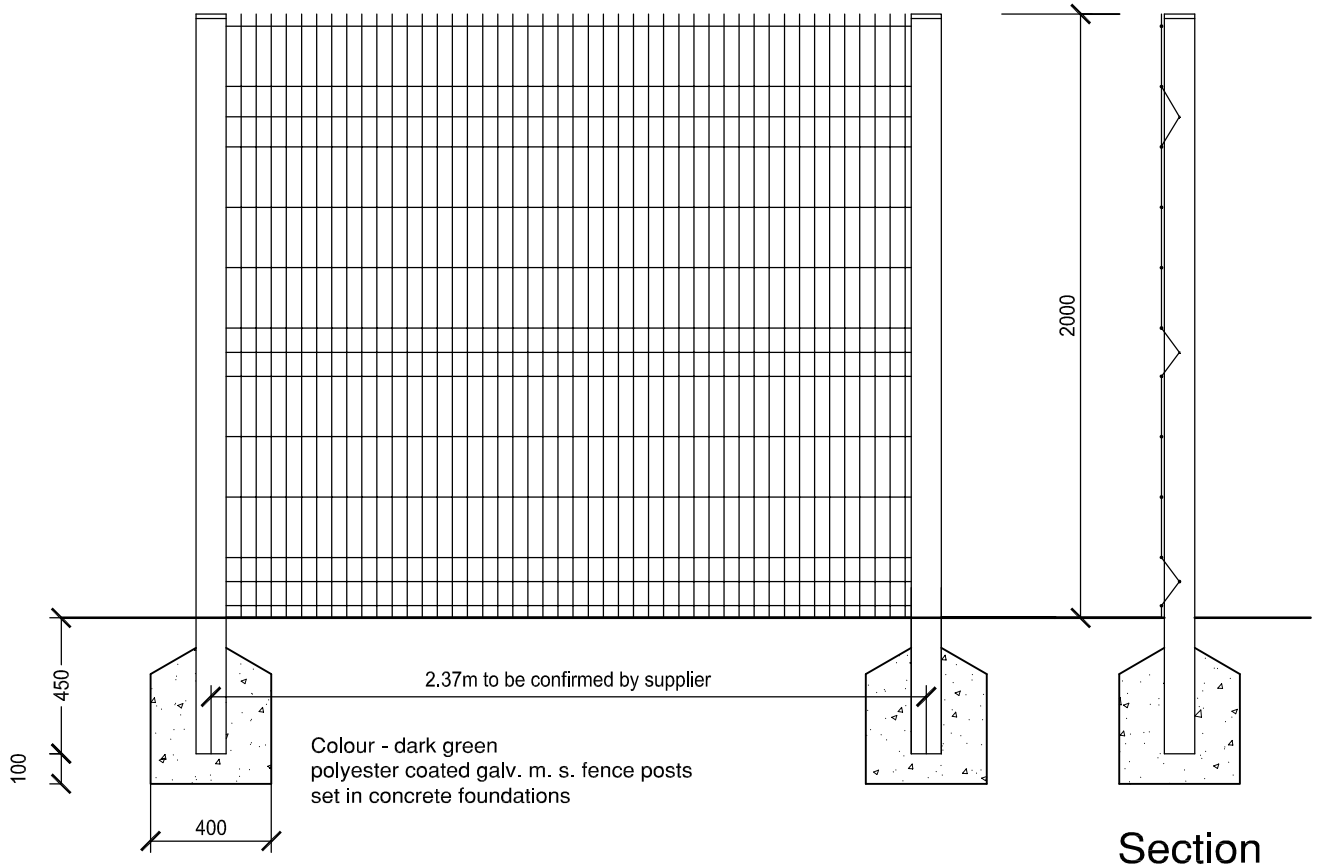

Twil Fence type TW

PVC coated galv. steel wire panels
Colour - Dark green

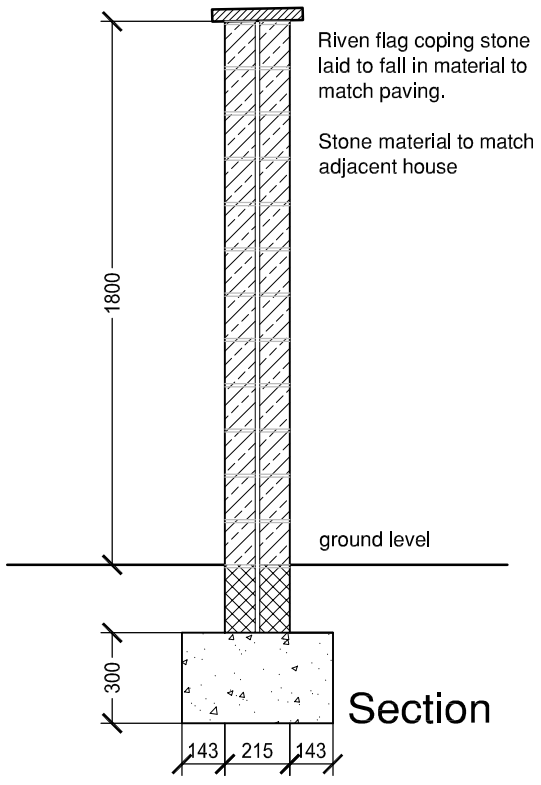

Wall type W18

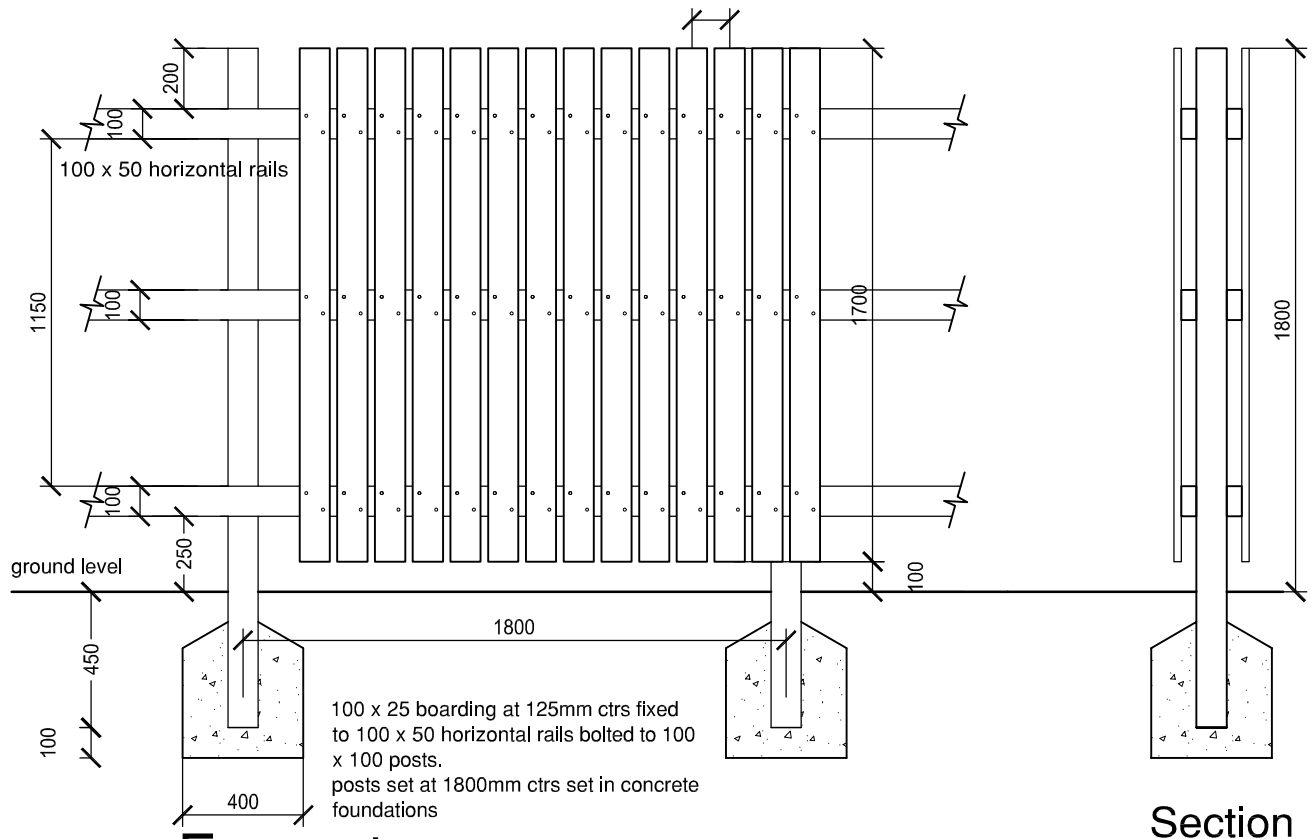

Fence type F

All timbers to be Tanalised sawn softwood.

125

duchy homes

Scale 1:25
Date 19/08/15
Drawn MF
Checked
Drawing No. PS-010
Rev. C

4100 Park Approach
Thorpe Park
Leeds
LS15 8GB

0113 3970437
www.duchyhomes.co.uk

Rev	House Type
A	
B	
C	

Drawing Title
Fences & Walls
Site
Penistone

Date	Description
22/10/15	Twil & W-I added (PS-011 superceded)
03/11/15	W14 amended to W9
10/11/15	Arch detail omitted