7 Peel Street Arcade,Barnsley, S70 2RN
First Floor

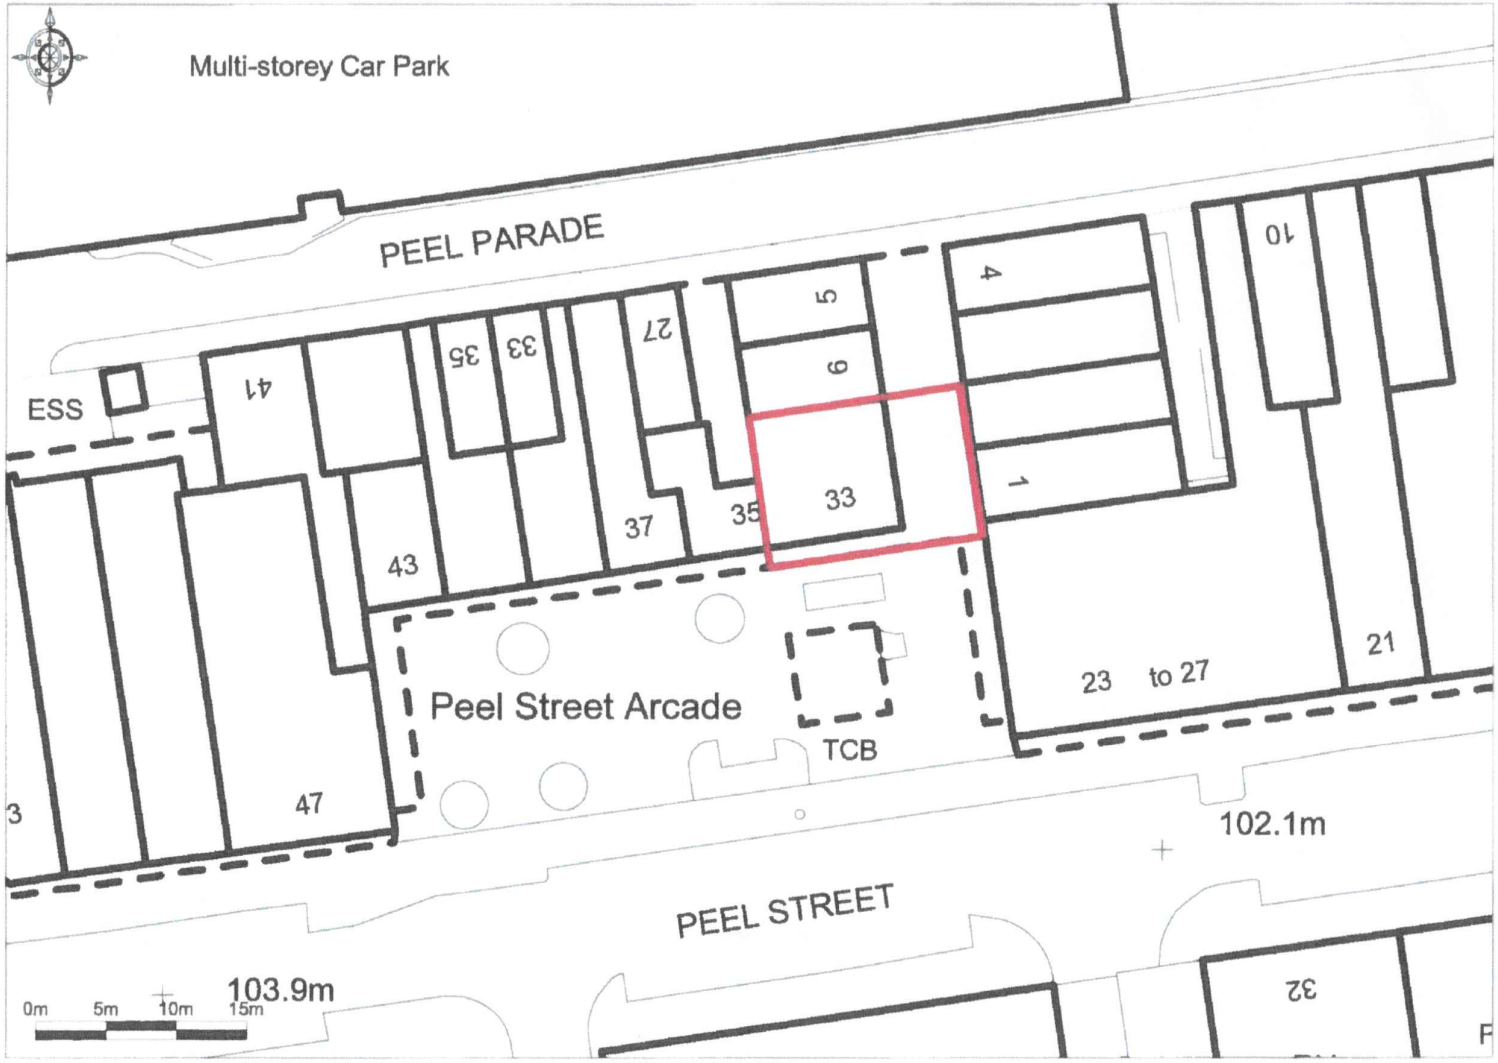

Ordnance Survey © Crown Copyright 2016 All rights reserved Licence number 100022432 Plotted Scale - 1:500

Promap