
Ordnance Survey®

OS Sitemap®

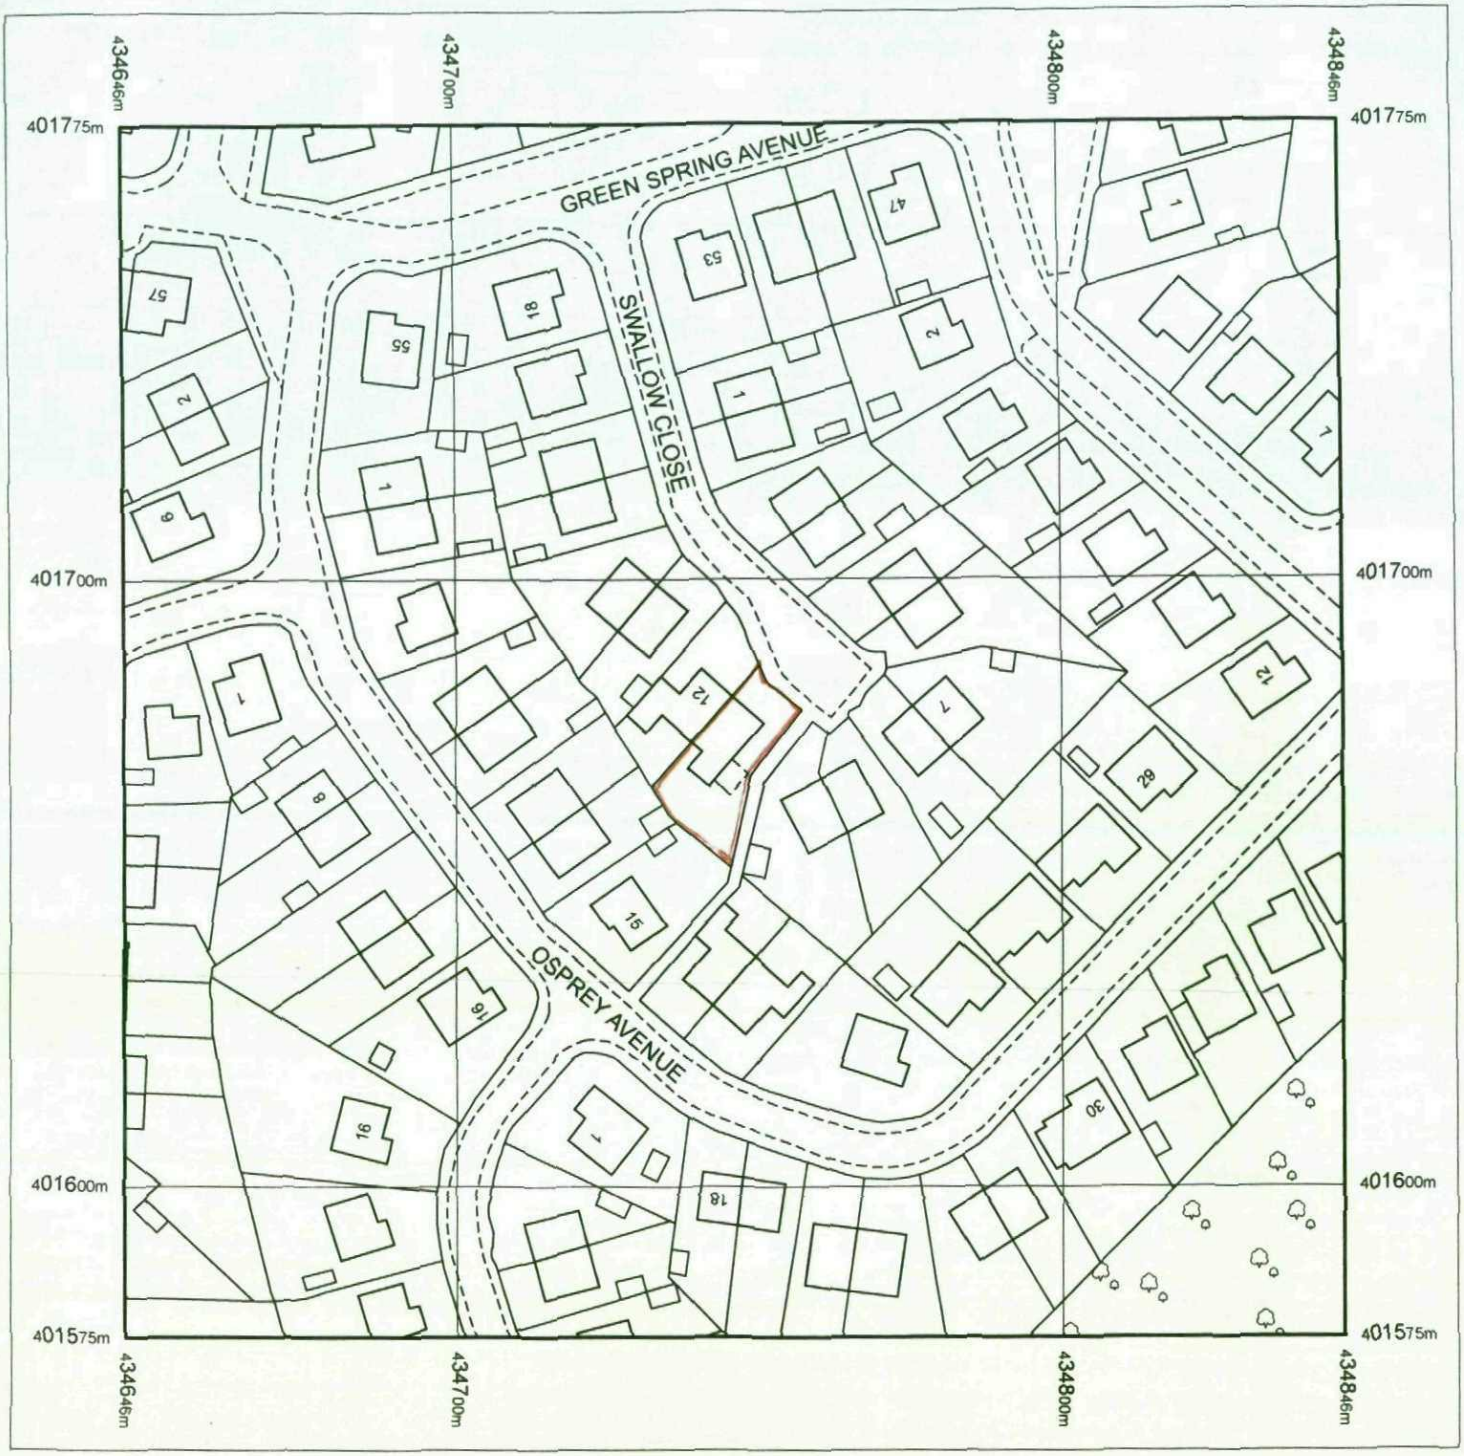

Produced 21.01.2009 from the Ordnance Survey National Geographic Database and incorporating surveyed revision available at this date. © Crown Copyright 2009.

Reproduction in whole or part is prohibited without the prior permission of Ordnance Survey.

Ordnance Survey, the OS Symbol and OS Sitemap are registered trademarks of Ordnance Survey, the national mapping agency of Great Britain.

The representation of a road, track or path is no evidence of a right of way.

The representation of features as lines is no evidence of a property boundary.

Part or all of this OS Sitemap is enlarged from mapping produced at one or more of the following scales: 1:1250, 1:2500, 1:10000.

Metres
0 20 40

Scale 1:1250


Supplied by: **Wakefield MDC**
Serial number: 00090300
Centre coordinates: 434746 401675.13

Further information can be found on the OS Sitemap Information leaflet or the Ordnance Survey web site: www.ordnancesurvey.co.uk


11 SWALLOW CLOSE

BARNSLEY

PROPOSED EXTENSIONS AT 11 SWALLOW CLOSE, BIRDWELL

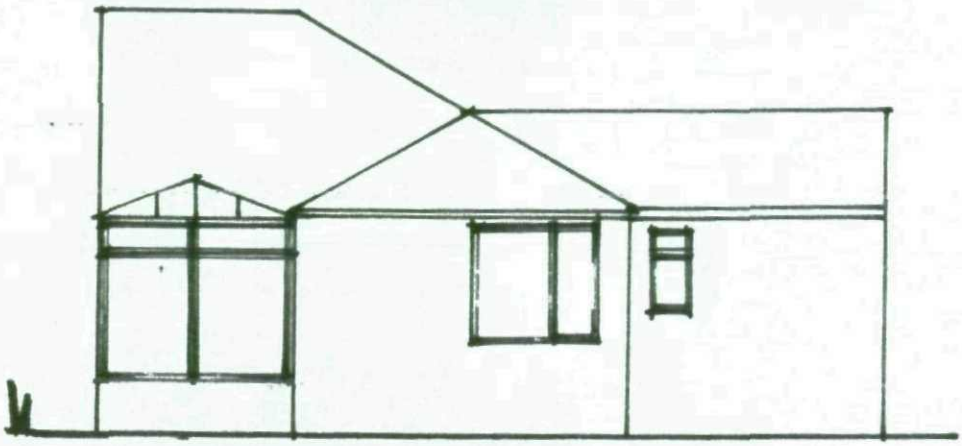


PROPOSED REAR ELEVATION

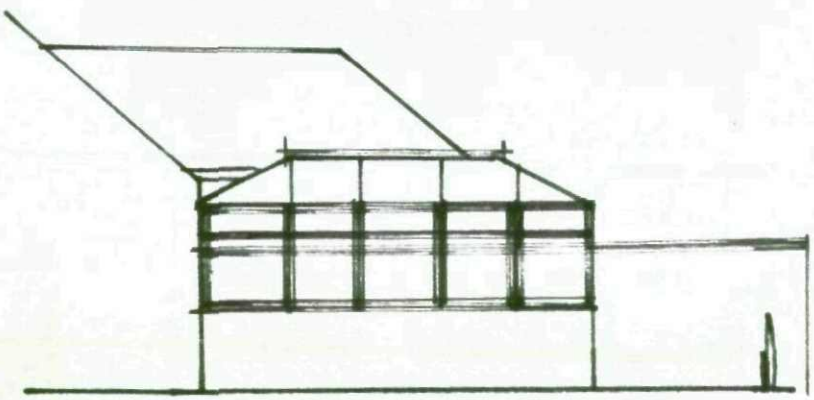


PROPOSED SIDE ELEVATION

SCALE 1:100


EXISTING ELEVATIONS

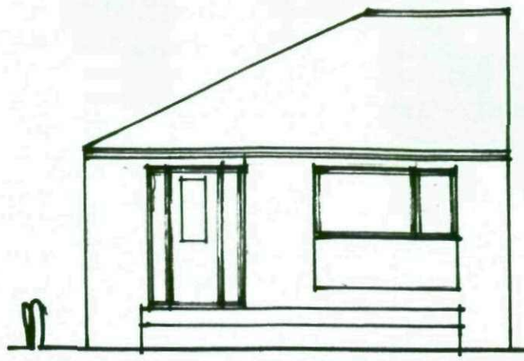


FRONT

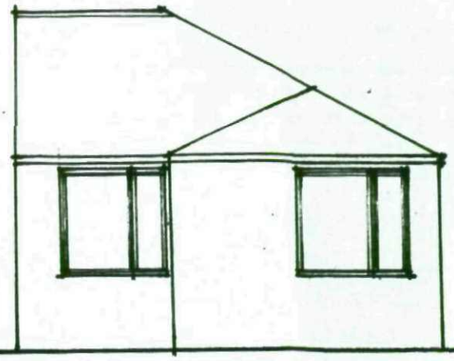

REAR

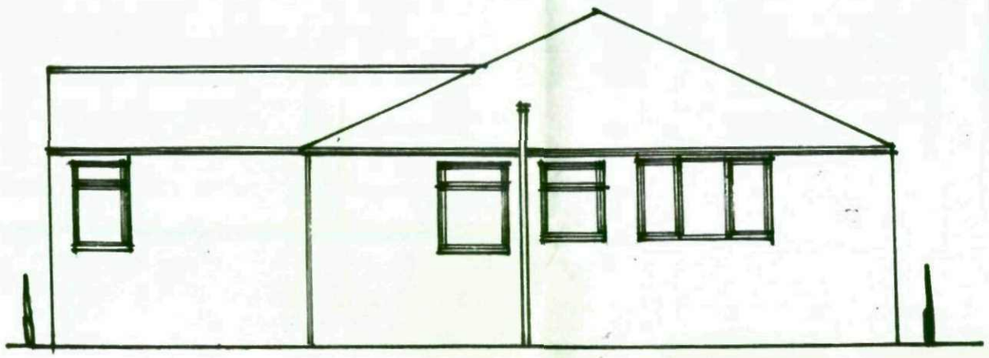



SIDE

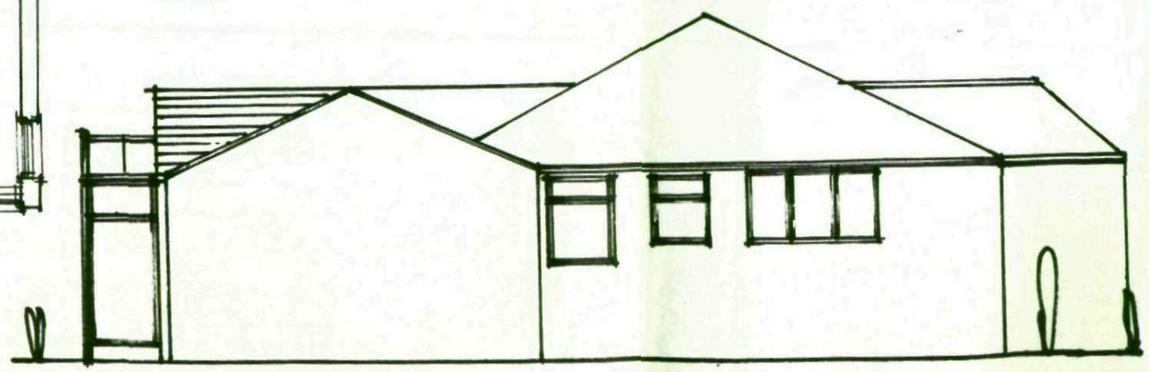


SIDE PROPOSED

PROPOSED ELEVATIONS

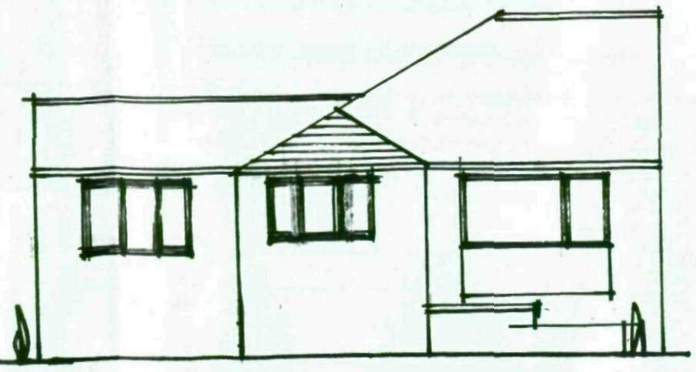

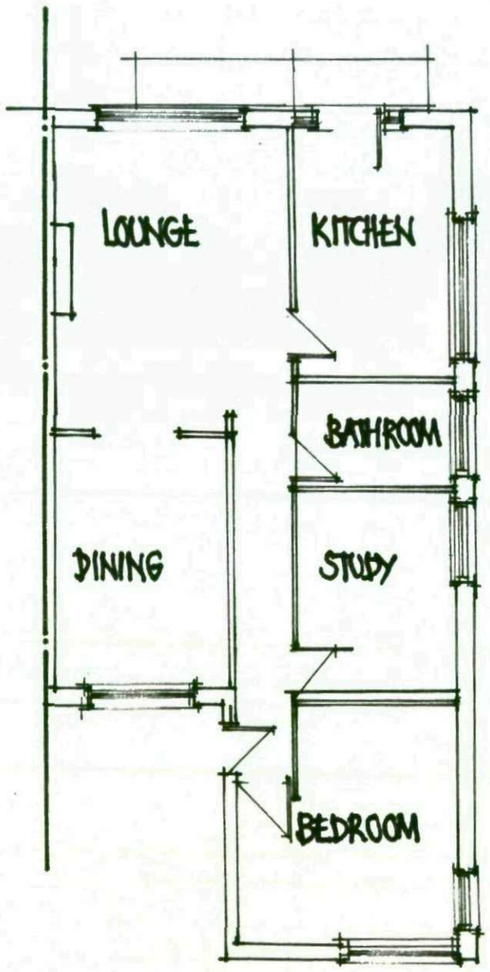

LAYOUT EXISTING

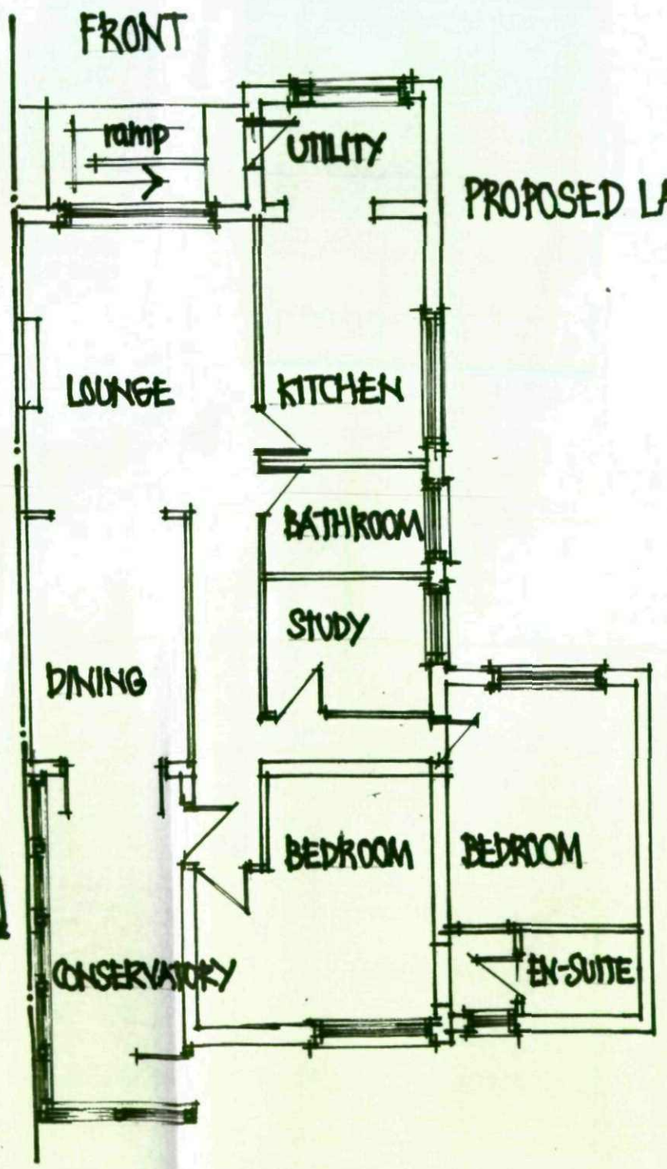

PROPOSED LAYOUT

PROPOSED EXTENSIONS AT 11 SWALLOW CLOSE, BIRDWELL

SCALE 1:100