


PLAN REFERRED TO

**SYK 315790**

**OFFICE COPY**

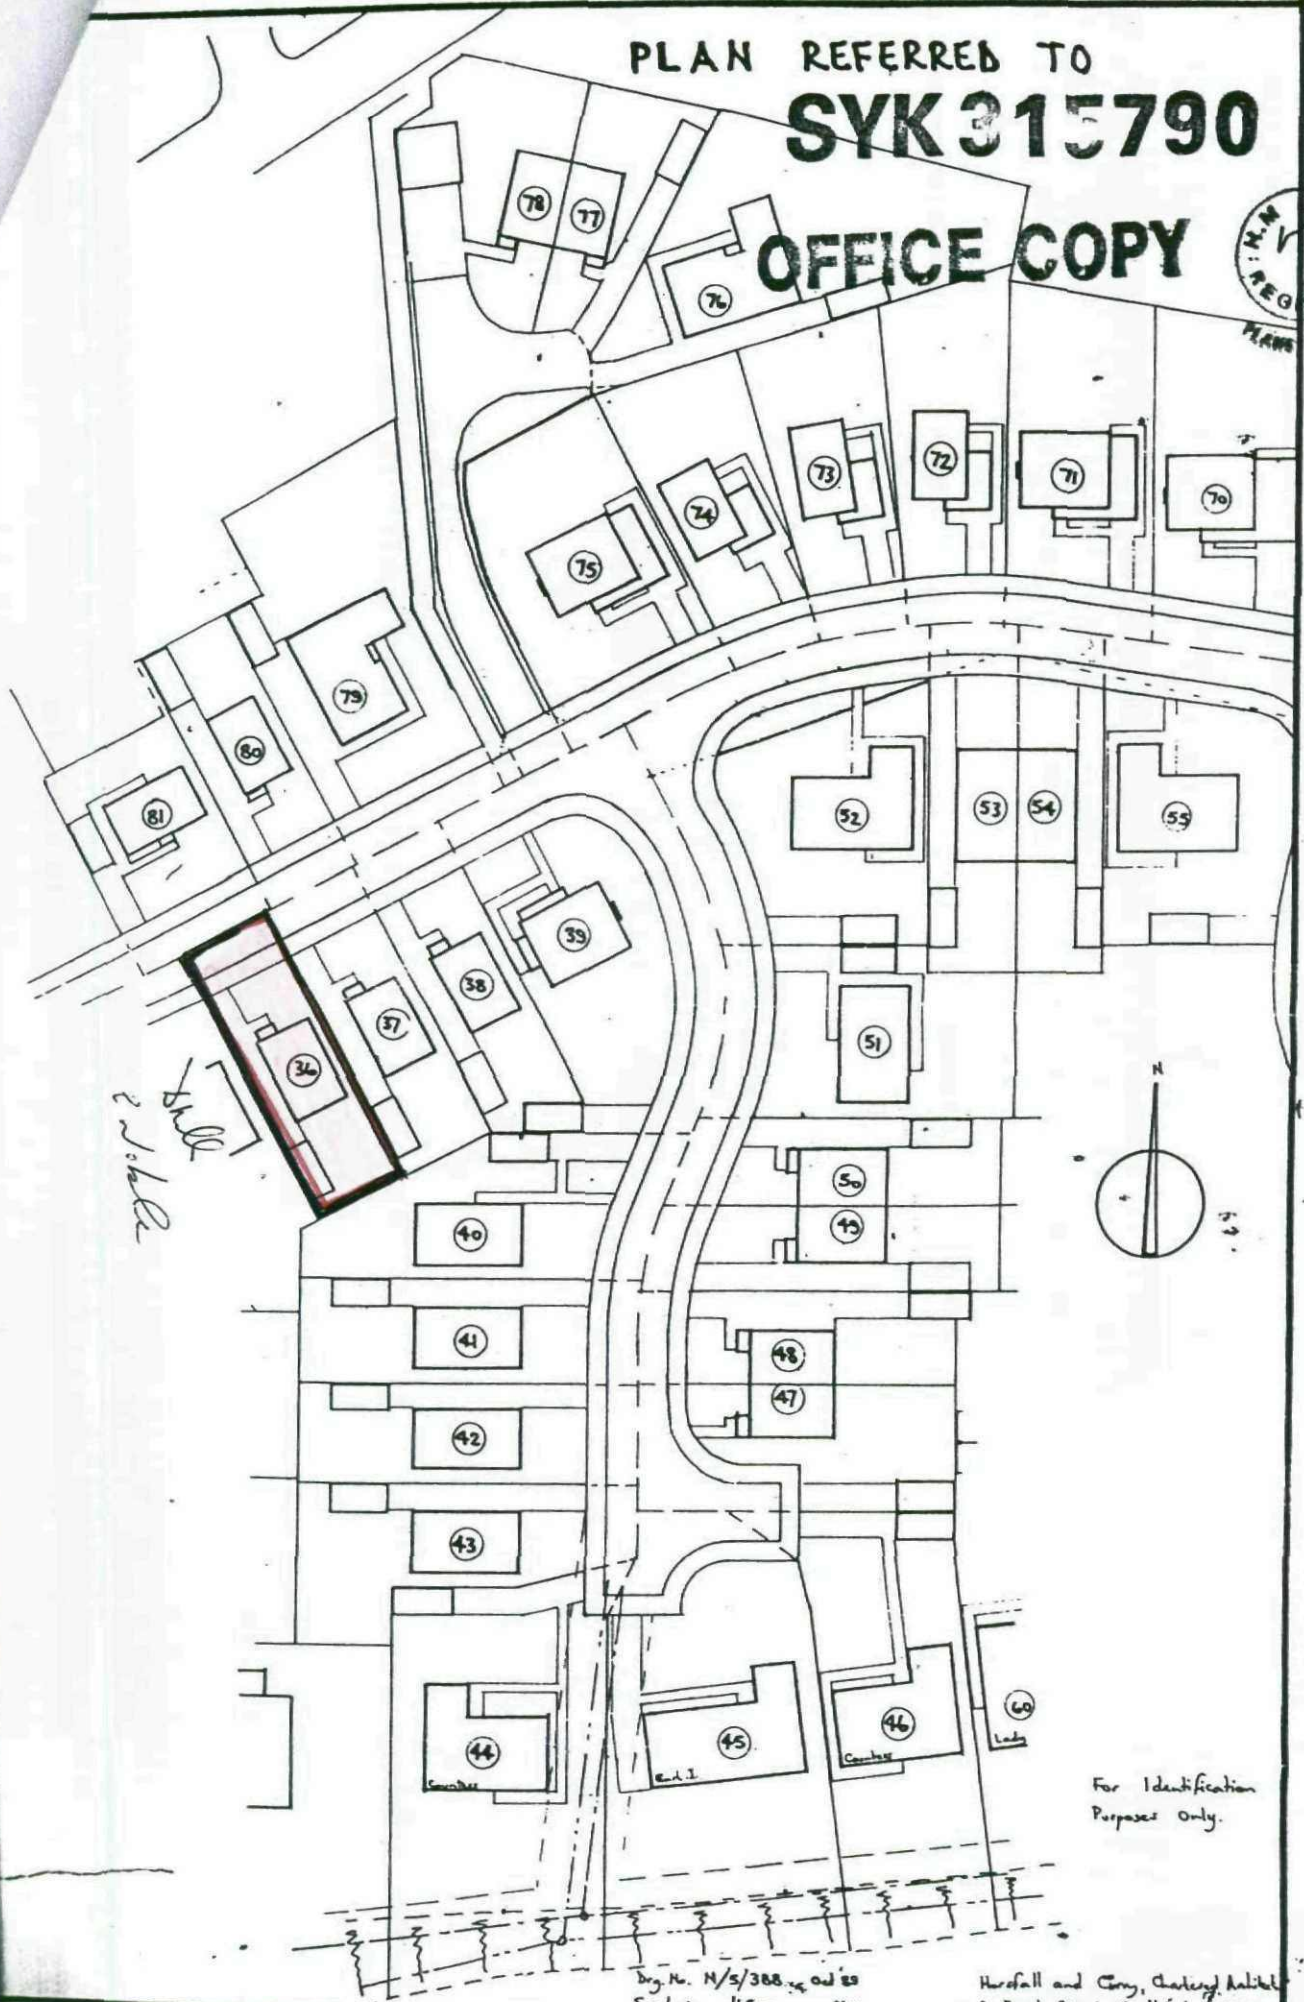

For Identification  
Purposes Only.

Dwg. No. N/5/388.4 of 83  
Scale: 1" = 800' M.S.

Hardfall and Co., Charting, Architects  
5 Bank Street, Colchester, Essex.

94348  
9 JUL 2003

|                        |                    |           |
|------------------------|--------------------|-----------|
| PLAN REFERENCE         | 0E4103             | SECTION A |
| COUNTY SOUTH YORKSHIRE | DISTRICT BARNSELEY |           |

The boundaries shown on this map are based on the latest available information.

16 Doveside Drive  
Dargfield  
Barnsley

