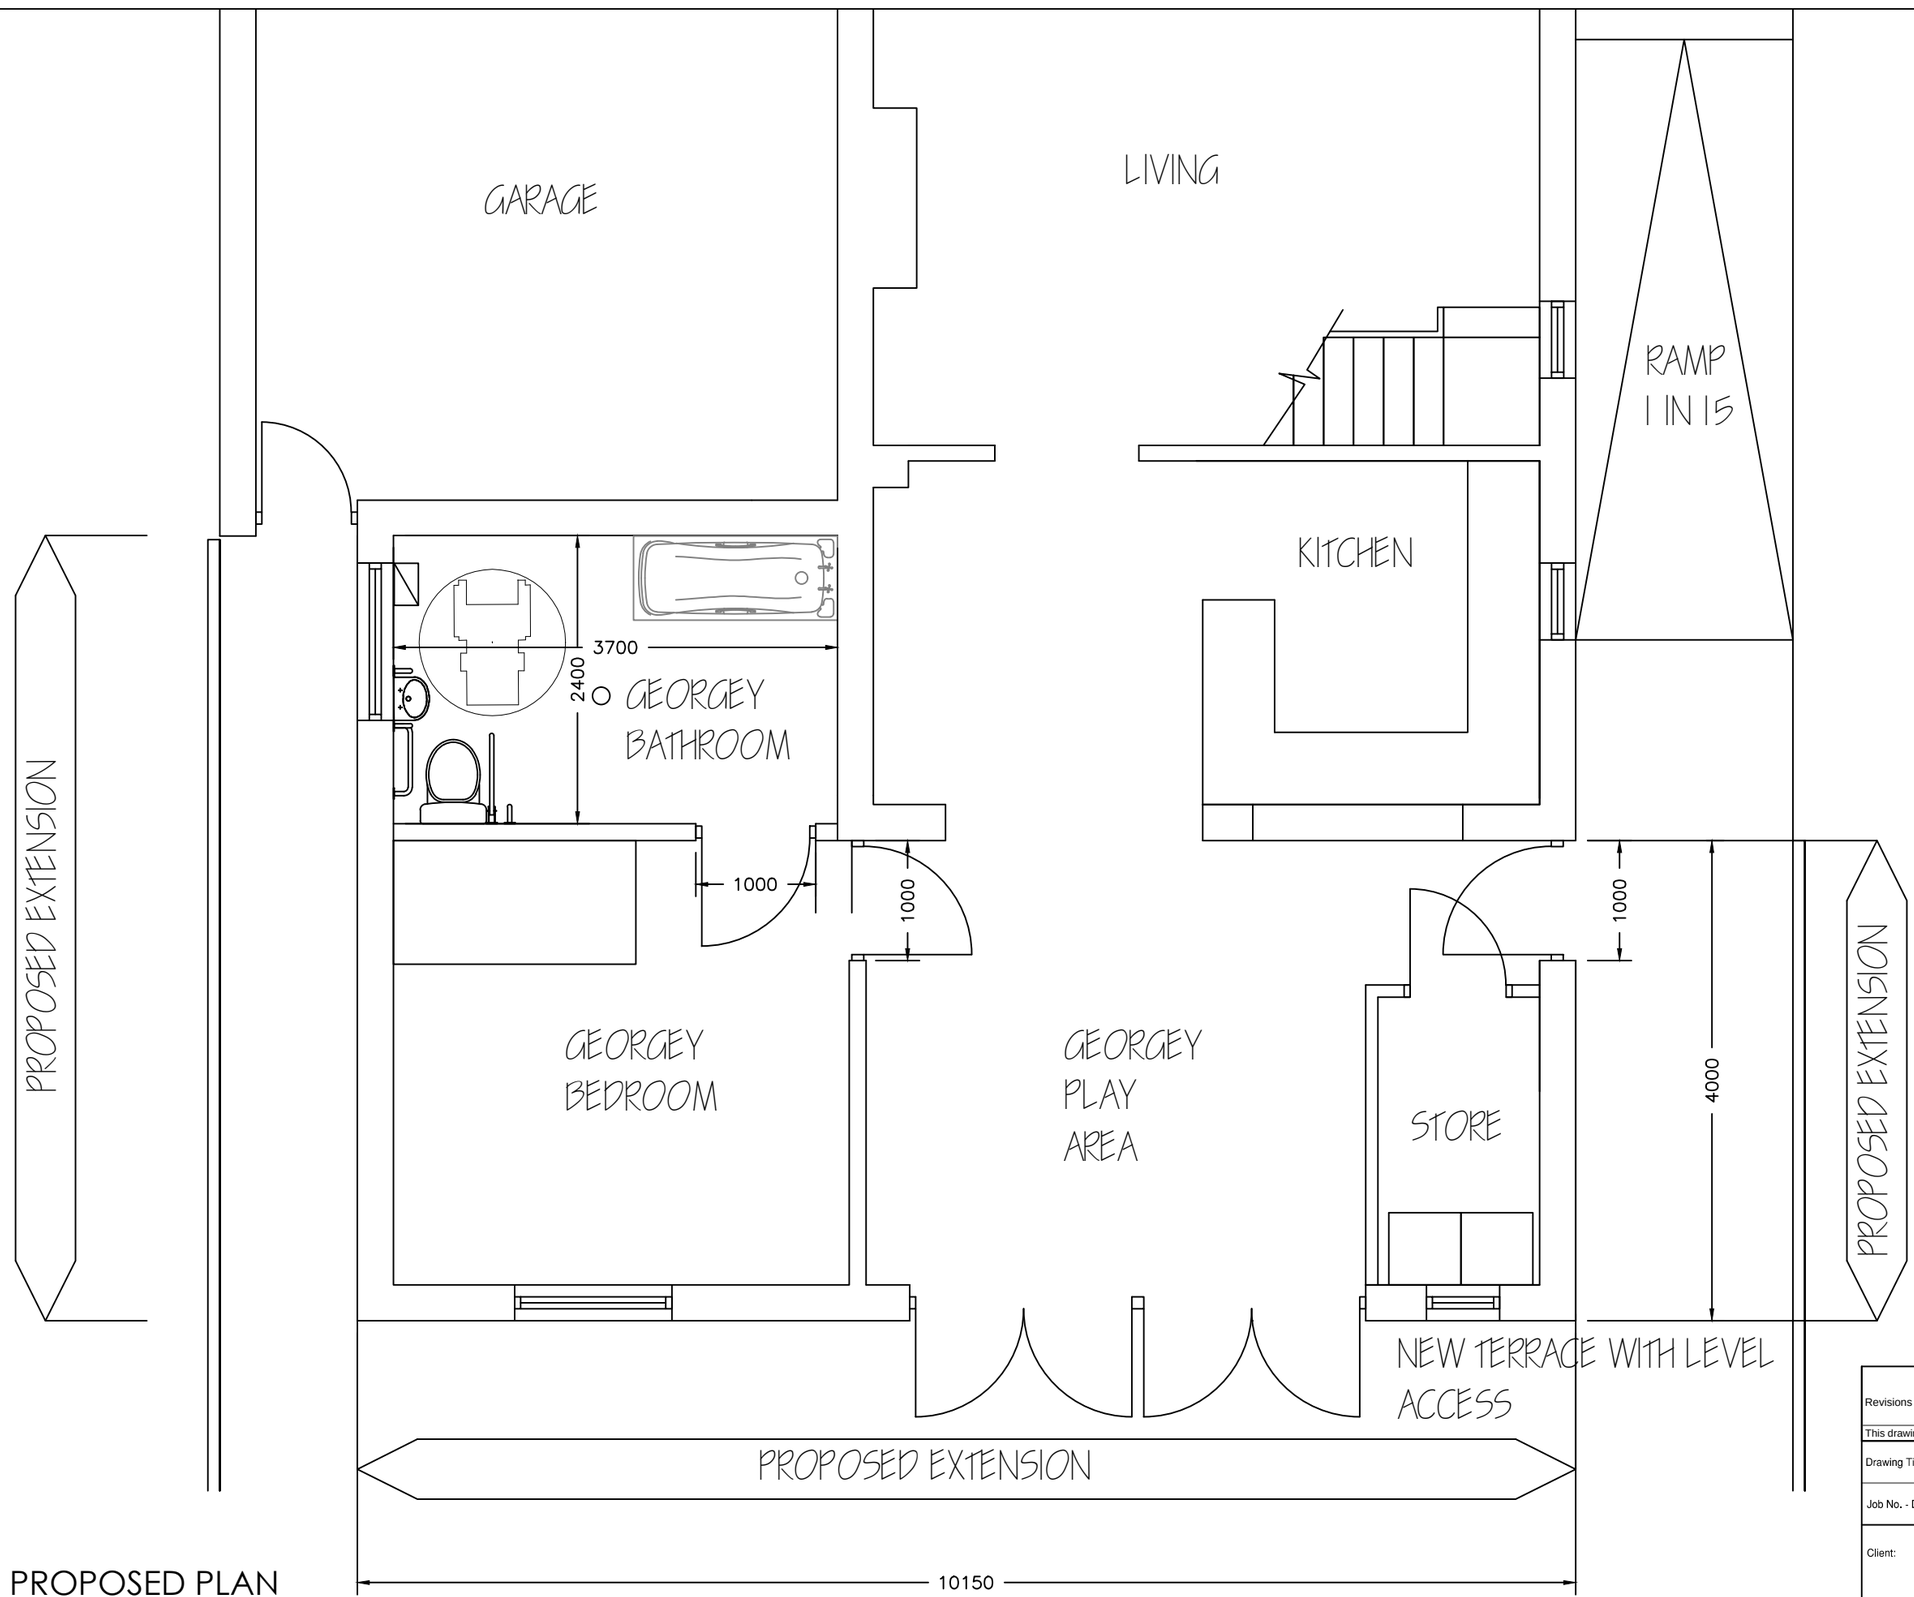


PROPOSED PLAN
1:50

Revisions	A. Key dimensions added	06-03-17
This drawing is for planning permission only and is not a construction drawing.		
Drawing Title	PROPOSED-PLAN	
Job No. - Dwg No.	HG/2017/9 . –	
Client:	MRS H GOODYEAR 23 ROMAN ROAD DARTON BARNSLEY S75 5DG	
Scale.	1:50	