
Do not scale off this drawing. Work to figured dimensions any discrepancy to be reported to the Architects. Refer to larger scale drawings where available

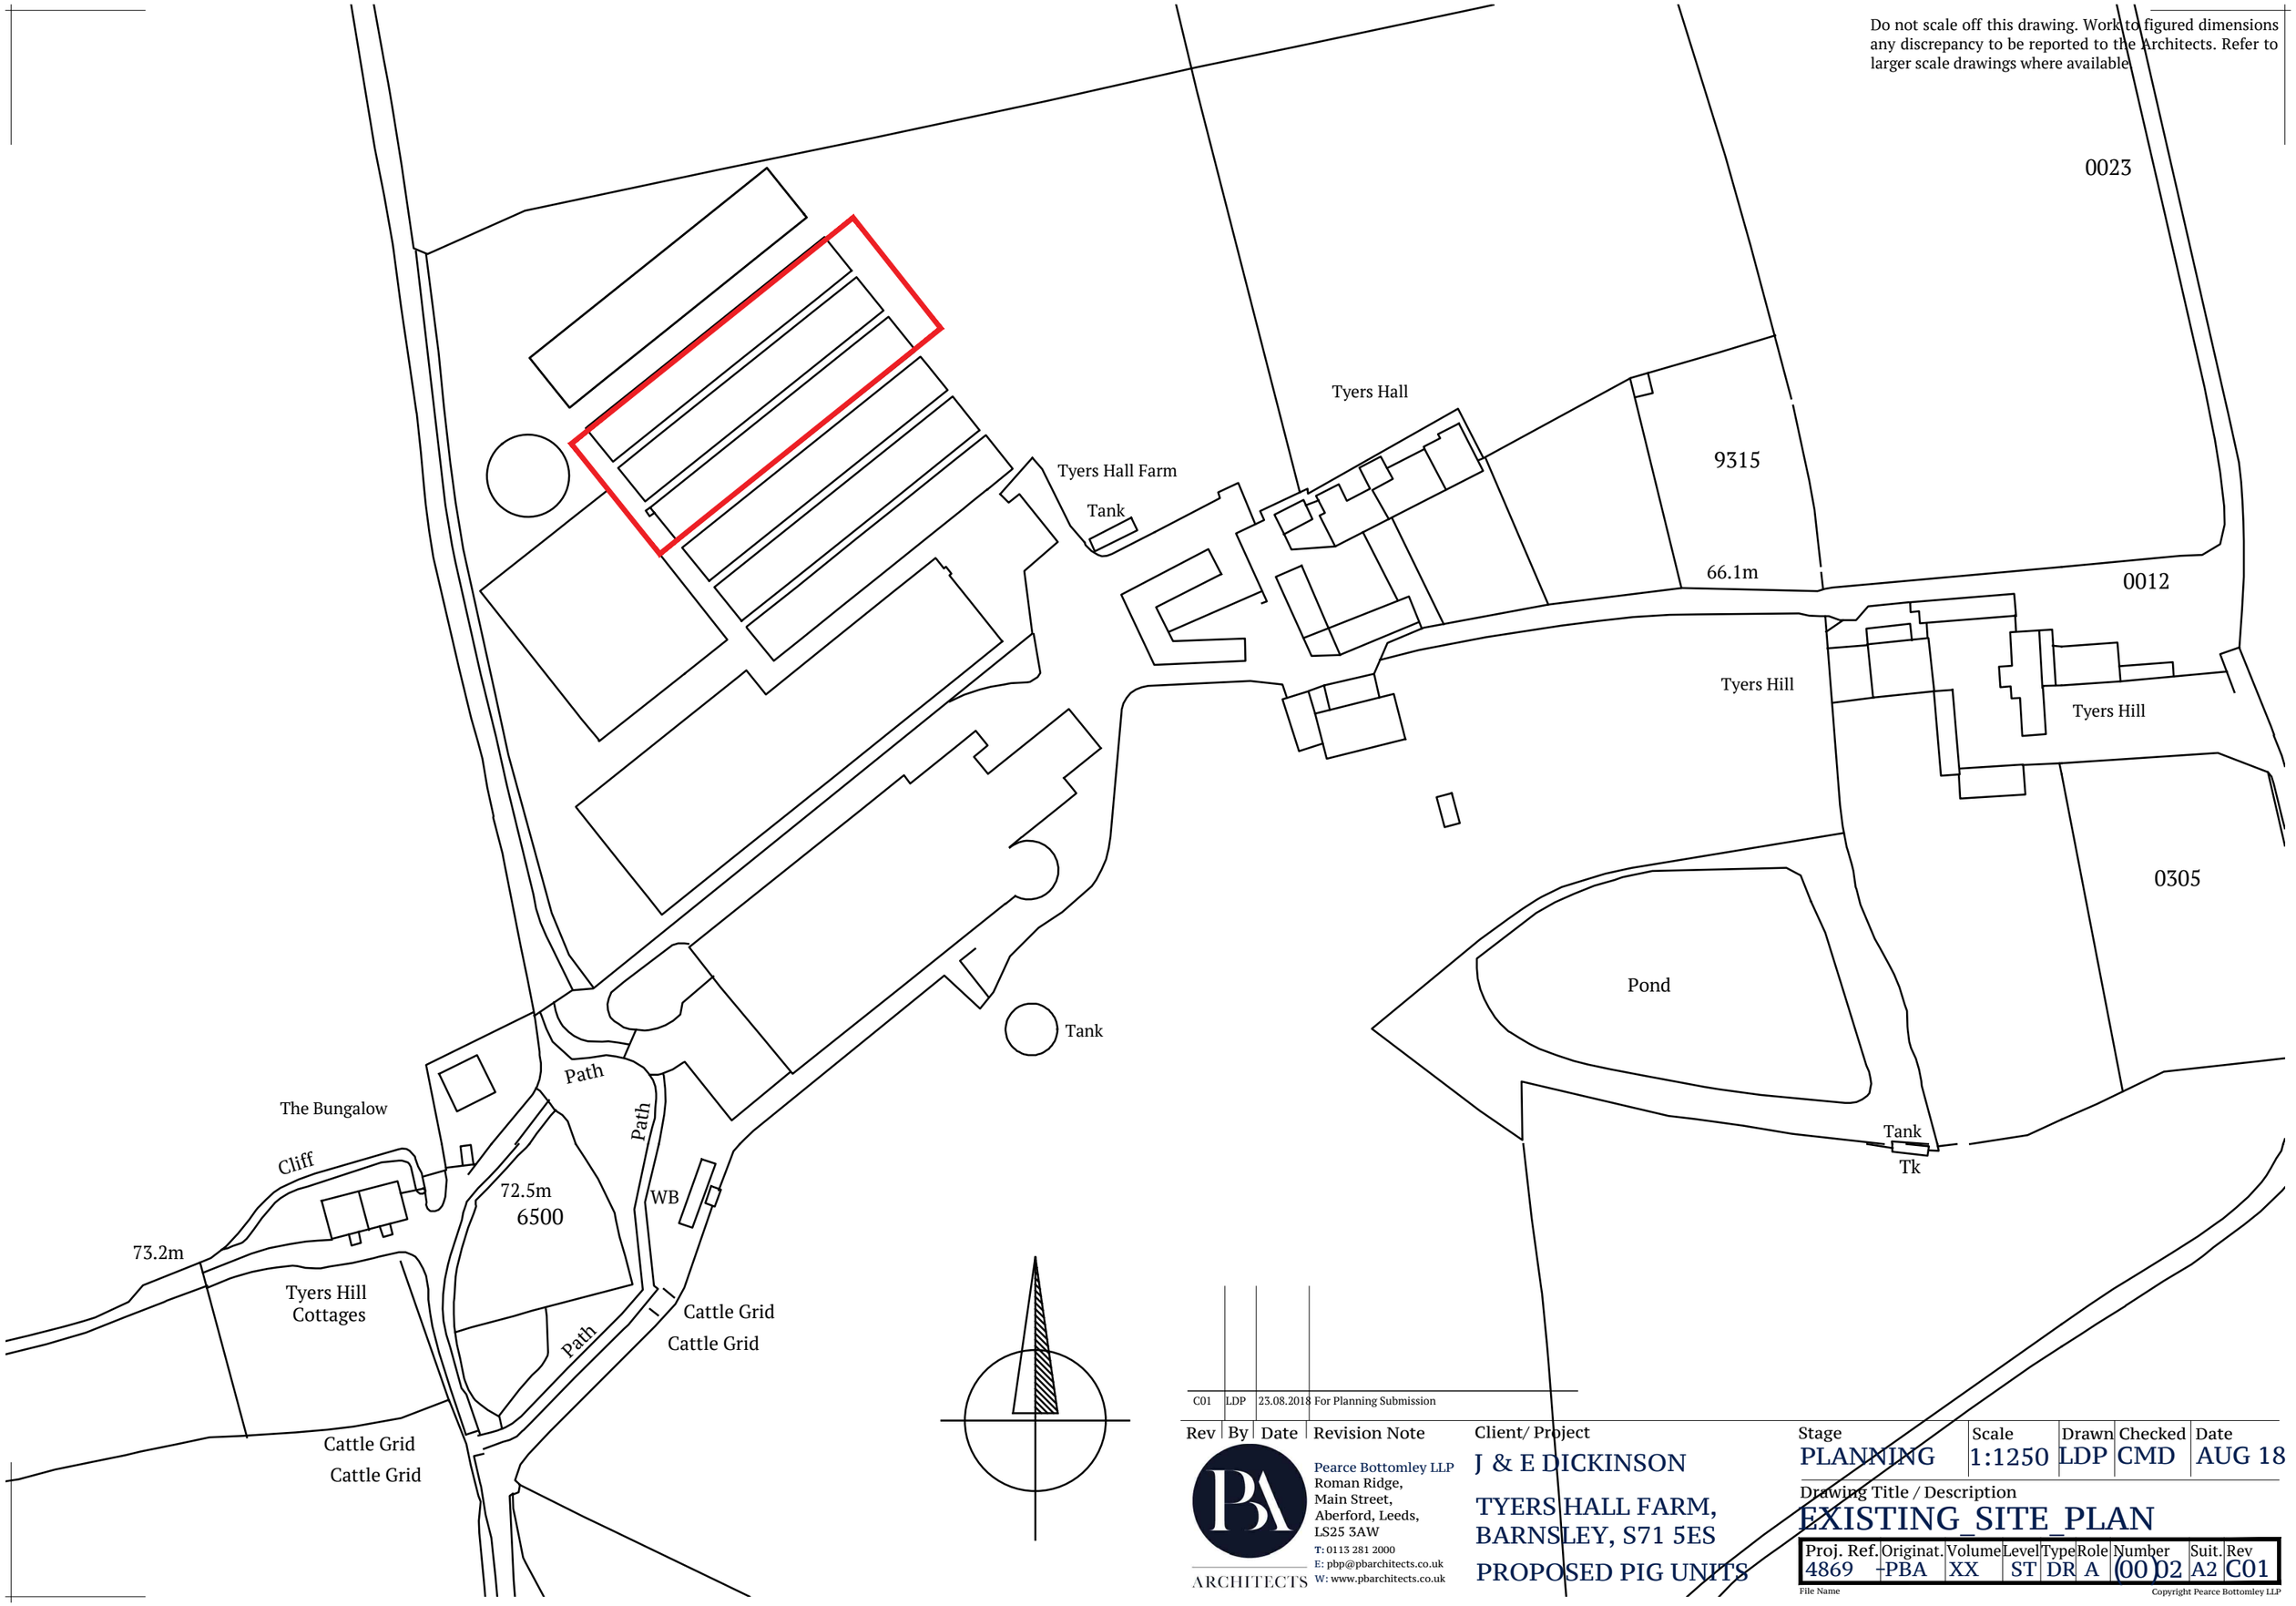

Rev	By	Date	Revision Note
C01	LDP	23.08.2018	For Planning Submission

Pearce Bottomley LLP
Roman Ridge,
Main Street,
Aberford, Leeds,
LS25 3AW
T: 0113 281 2000
E: pbp@pbarchitects.co.uk
W: www.pbarchitects.co.uk
ARCHITECTS

Client/ Project
J & E DICKINSON

TYERS HALL FARM,
BARNSLEY, S71 5ES

PROPOSED PIG UNITS

Stage	Scale	Drawn	Checked	Date
PLANNING	1:1250	LDP	CMD	AUG 18

Drawing Title / Description
EXISTING_SITE_PLAN

Proj. Ref.	Originat.	Volume	Level	Type	Role	Number	Suit.	Rev
4869	-PBA	XX	ST	DR	A	(00)02	A2	C01

File Name

Copyright Pearce Bottomley LLP