
GYPSY LANE NURSERY SITE,

AA2L Ltd
Registered Address:
85 Lundhill Road
Wombwell, Barnsley S73 0RL
T.F. 01226 752590
Email: aa2larchitects@btconnect.com

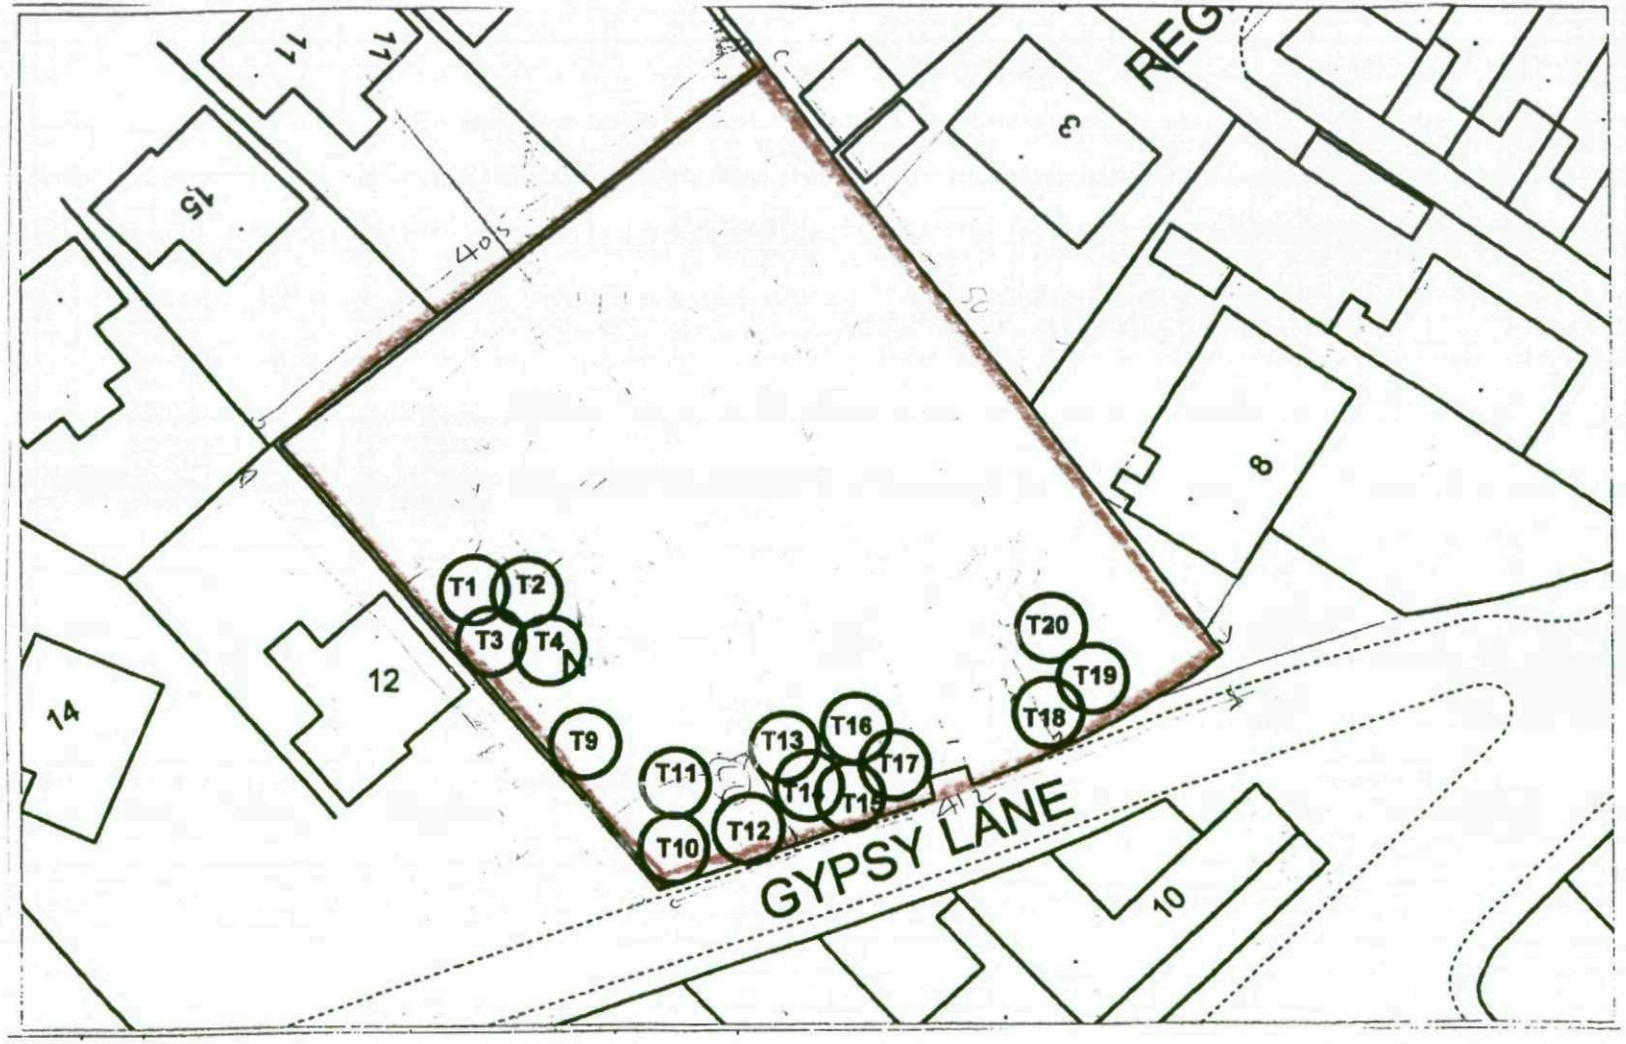

1:500 location plan