

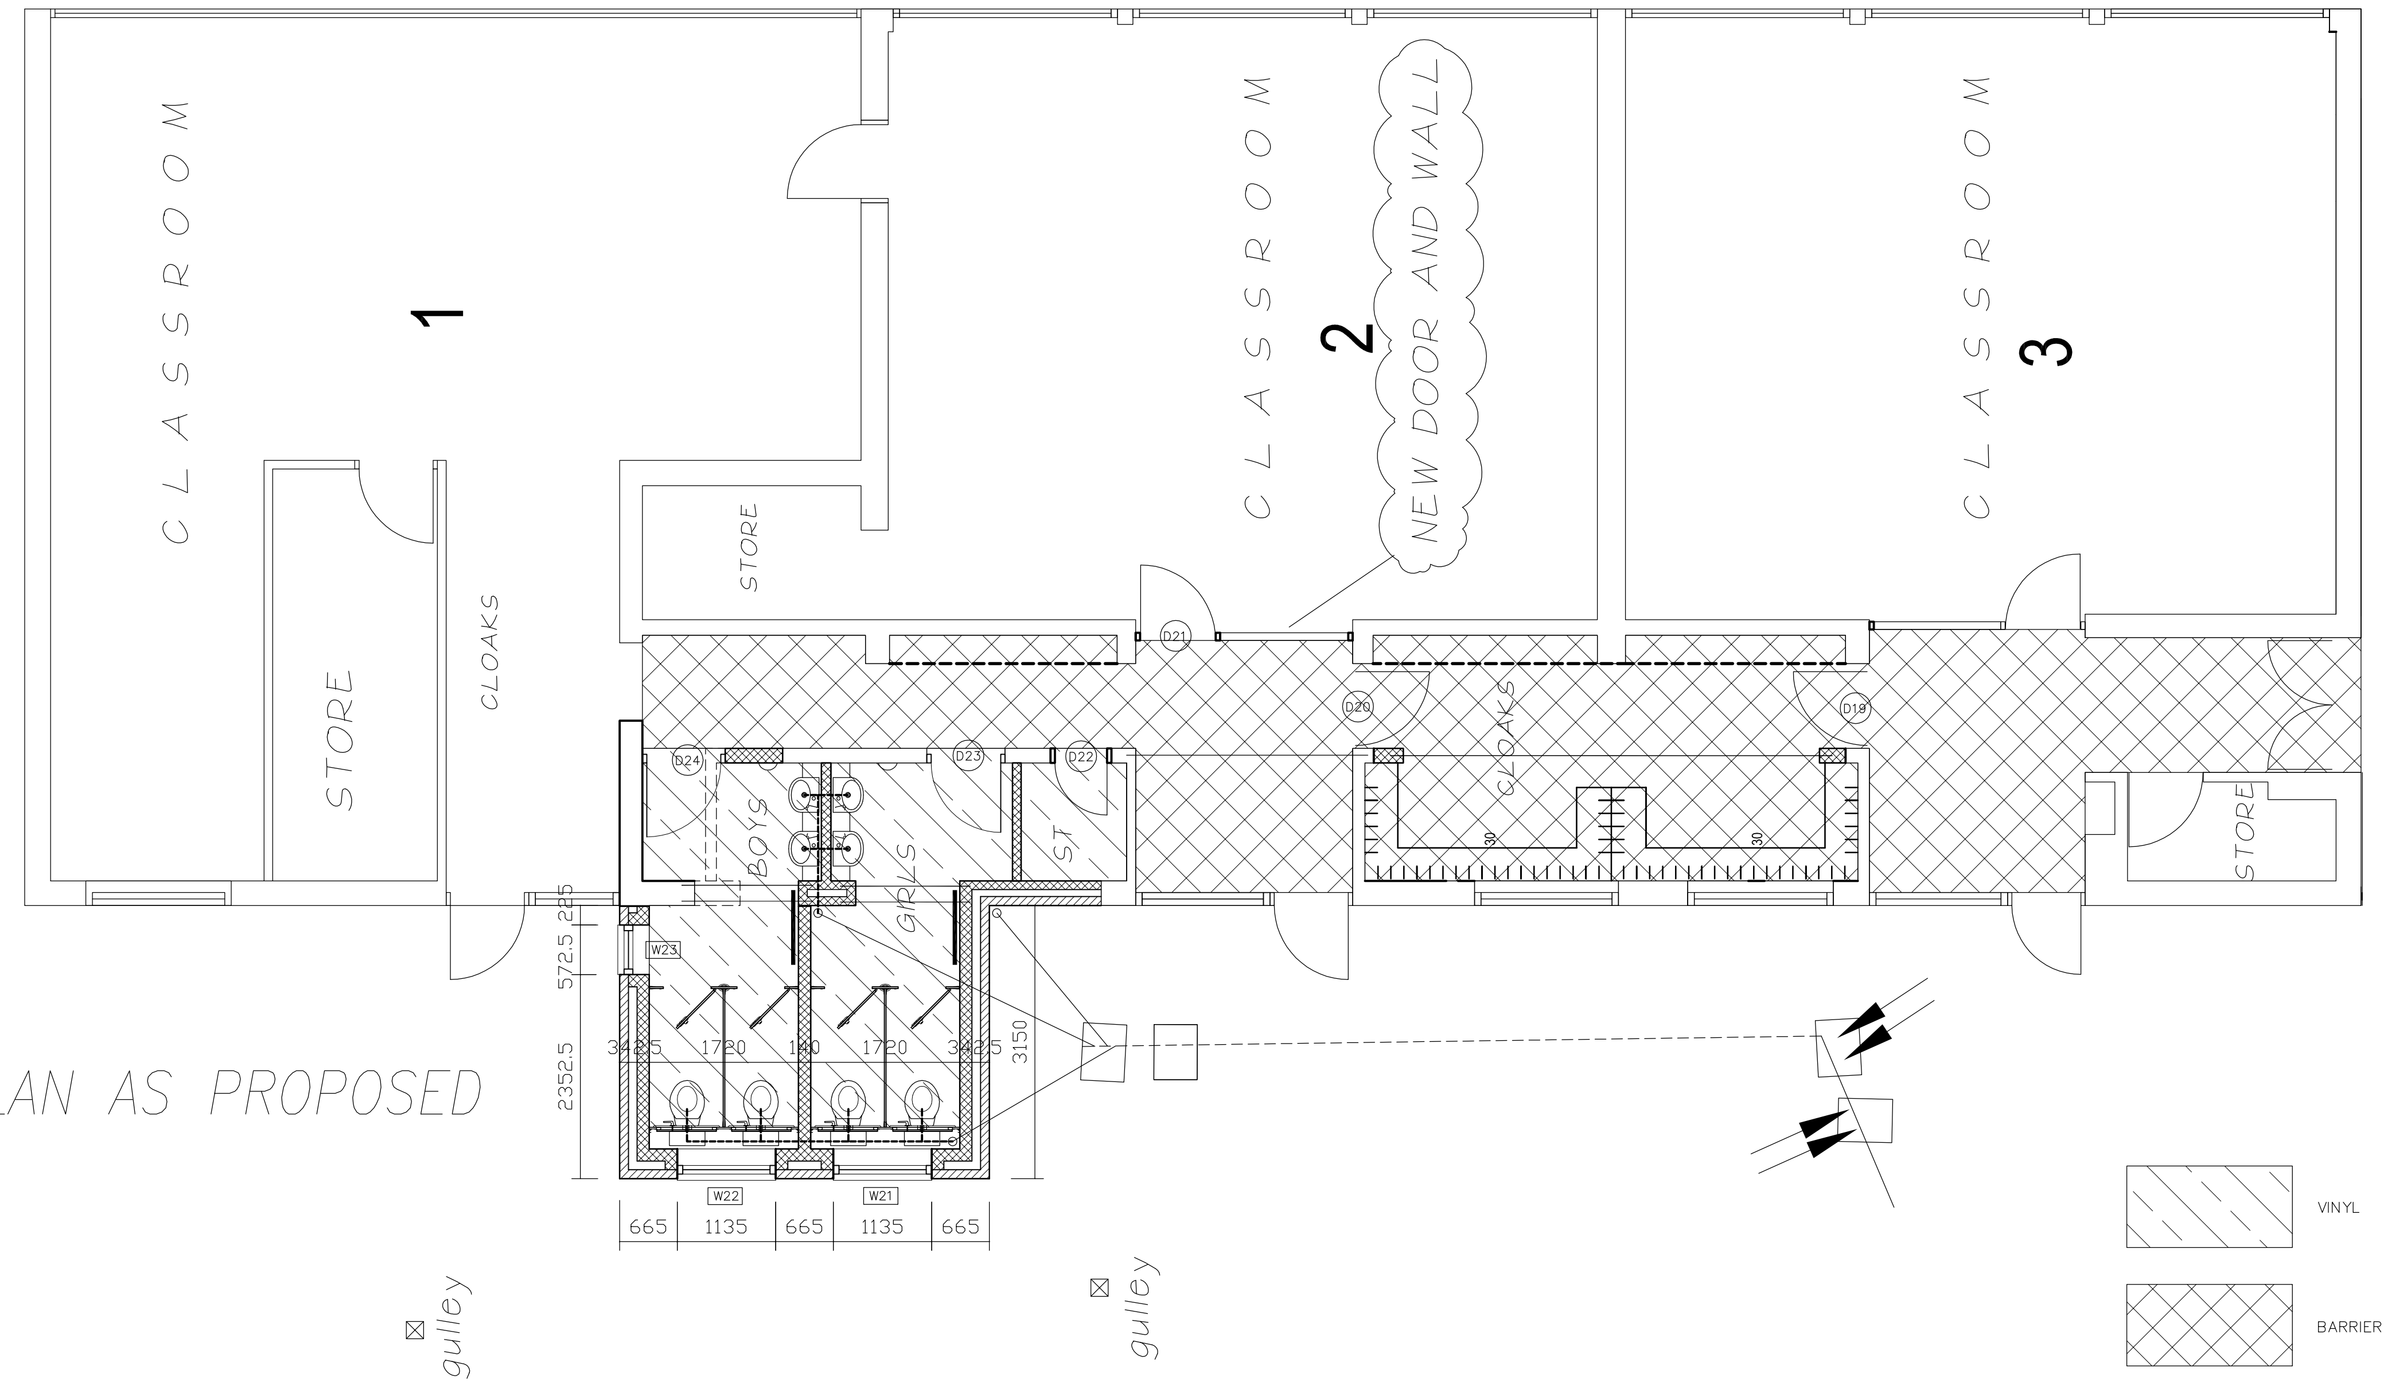



PLAN AS PROPOSED

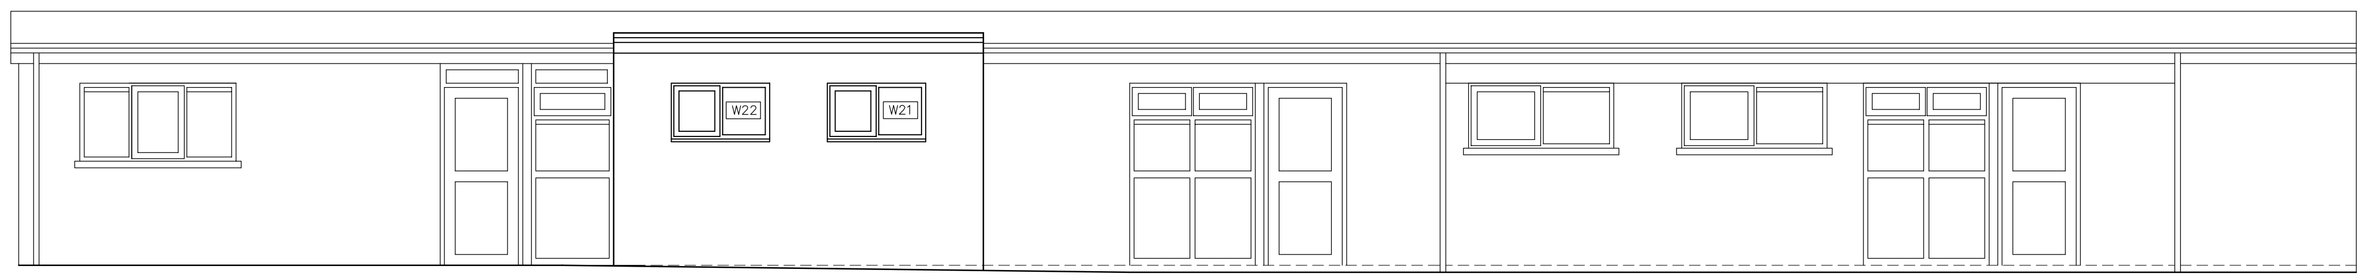

PROPOSED ELEVATION

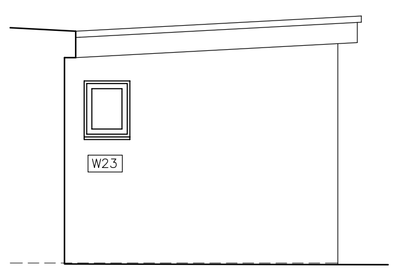

PROPOSED LEFT HAND ELEVATION

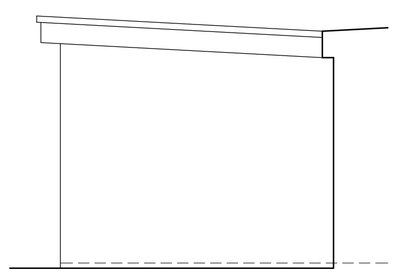

PROPOSED RIGHT HAND ELEVATION

Toilet cubicles by Cubicle Centre LTD
Unit 33, Calderdale Business Park, Ravensthorpe, West Yorkshire WF13 3JL.
Cubicles for the girls toilets are to be from Brecon range for pre-school and junior washrooms.
Cubicles for the boys toilets are to be from the Cairngorn range to match the Brecon and to have solid grade laminate partitions and wall panels.
Overall cubicle height 1955.
Partition width as shown or to suit room dimensions
Colours to be decided from standard range
Wall panels to integrated plumbing systems full height and to match cubicle.
Doors to be square style 1500mm in height
Doors to be square style same height as cubicle

Toilets to be white BTW toilet pan 360w x 400h x 540 deep with matching seat and lid.
Dual flush concealed toilet system as supplied by Cubicle Centre LTD.

Vanity units in girls and boys toilets
Semi recessed vanity units by Cubicle Centre Ltd.
Vanity top 20mm thick high pressure laminate finish.
Under panel to be 18mm melamine faced chipboard with 2.0mm pvc edging.
500 x 410 semi recessed basin with 1 tap hole.
Taps Avon 21 basin push button mixer tap chrome plated ref B82263AA
Basin height 700mm above floor level
2 courses of 150 x 150 white tiles to back of vanity units.

2 soap dispensers per Toilet.
Elite Modular Soap dispenser
Elite Twin Roll Toilet Tissue System provide for toilets
1000 x 500 bevelled edge mirror glass provided to boys and girls toilets.
New electric hand dryers in each Toilet by Elect Eng.

ABOVE GROUND DRAINAGE
100mm waste pipe to WC fittings
75mm deep traps to wash basins
32mm waste pipes to washbasin
50mm waste pipes to wash basins runs
Air admittance boxing to be insulated and ventilated

NEW BOYS & GIRLS TOILETS AND STORE
New walls to be new plaster and skim and Portaflek finish. Existing walls to be skimmed and Portaflek finish.
Floor finishes to be removed. Supply and lay new levelling screed, and lay new Polyflor Polysafe Standard vinyl floor covering with coved skirtings.
New ceilings to be plasterboard and skim. Existing areas remove existing plasterboard ceilings and replace with new plasterboard and skim, andredecorate.
Redecorate all existing timberwork with gloss paint.

CLOAKS
Existing walls to be skimmed and Diamond Matt emulsion finish.
Floor finishes to be removed. Supply and lay new levelling screed, and lay new Polyflor Polysafe Standard vinyl floor covering with coved skirtings.
New ceilings to be plasterboard and skim. Existing areas remove existing plasterboard ceilings and replace with new plasterboard and skim, and redecorate.
Redecorate all existing timberwork with gloss paint.
Supply and fit new Broxap Junior cloakroom benching and coat peg system. Peg height 1375mm, Bench height 380mm.

REV	DATE	DESCRIPTION

The contractor is to comply in all respects with the current Building Regulations and is to check all site dimensions and levels.
Do not scale from the drawing, use written dimensions. To be read in conjunction with Pre-Tender Health & Safety Plan / Preliminaries Section (Section A34 etc.)
Maps are reproduced from Ordnance Survey material with the permission of Ordnance Survey on behalf of the Controller of Her Majesty's Stationery Office
© Crown copyright. Unauthorised reproduction infringes Crown copyright and may lead to prosecution or civil proceedings 100022264 (2011)

nps group
NPS BARNSLEY LTD
PO BOX 634
BARNSLEY
SOUTH YORKSHIRE, S70 9GG
TEL: 01226 774605 FAX: 01226 774399
EMAIL: enquiries@nps-co-uk

Head Office:
Lancaster House, 16 Central Avenue, St Andrews Business Park, Norwich, NR7 0HR. Tel: 01603 700000 Fax: 01603 700001
Other Office locations can be found on website : www.nps.co.uk

PROJECT	CLIENT
CUDWORTH BIRKWOOD PRIMARY SCHOOL EXTENSIONS & ALTERATIONS	Education
	CAD FILE REF / DATE: March 2012 / SCALE: 1:50
SUBJECT: TOILET EXTENSION PROPOSED PLAN & ELEVATION	REV / DRAWN: AB / CHECKED
	PROJECT NR: ED 2353 / DRAWING NR: AL(0)16

© NPS This drawing may not be reproduced in any form without prior written agreement