


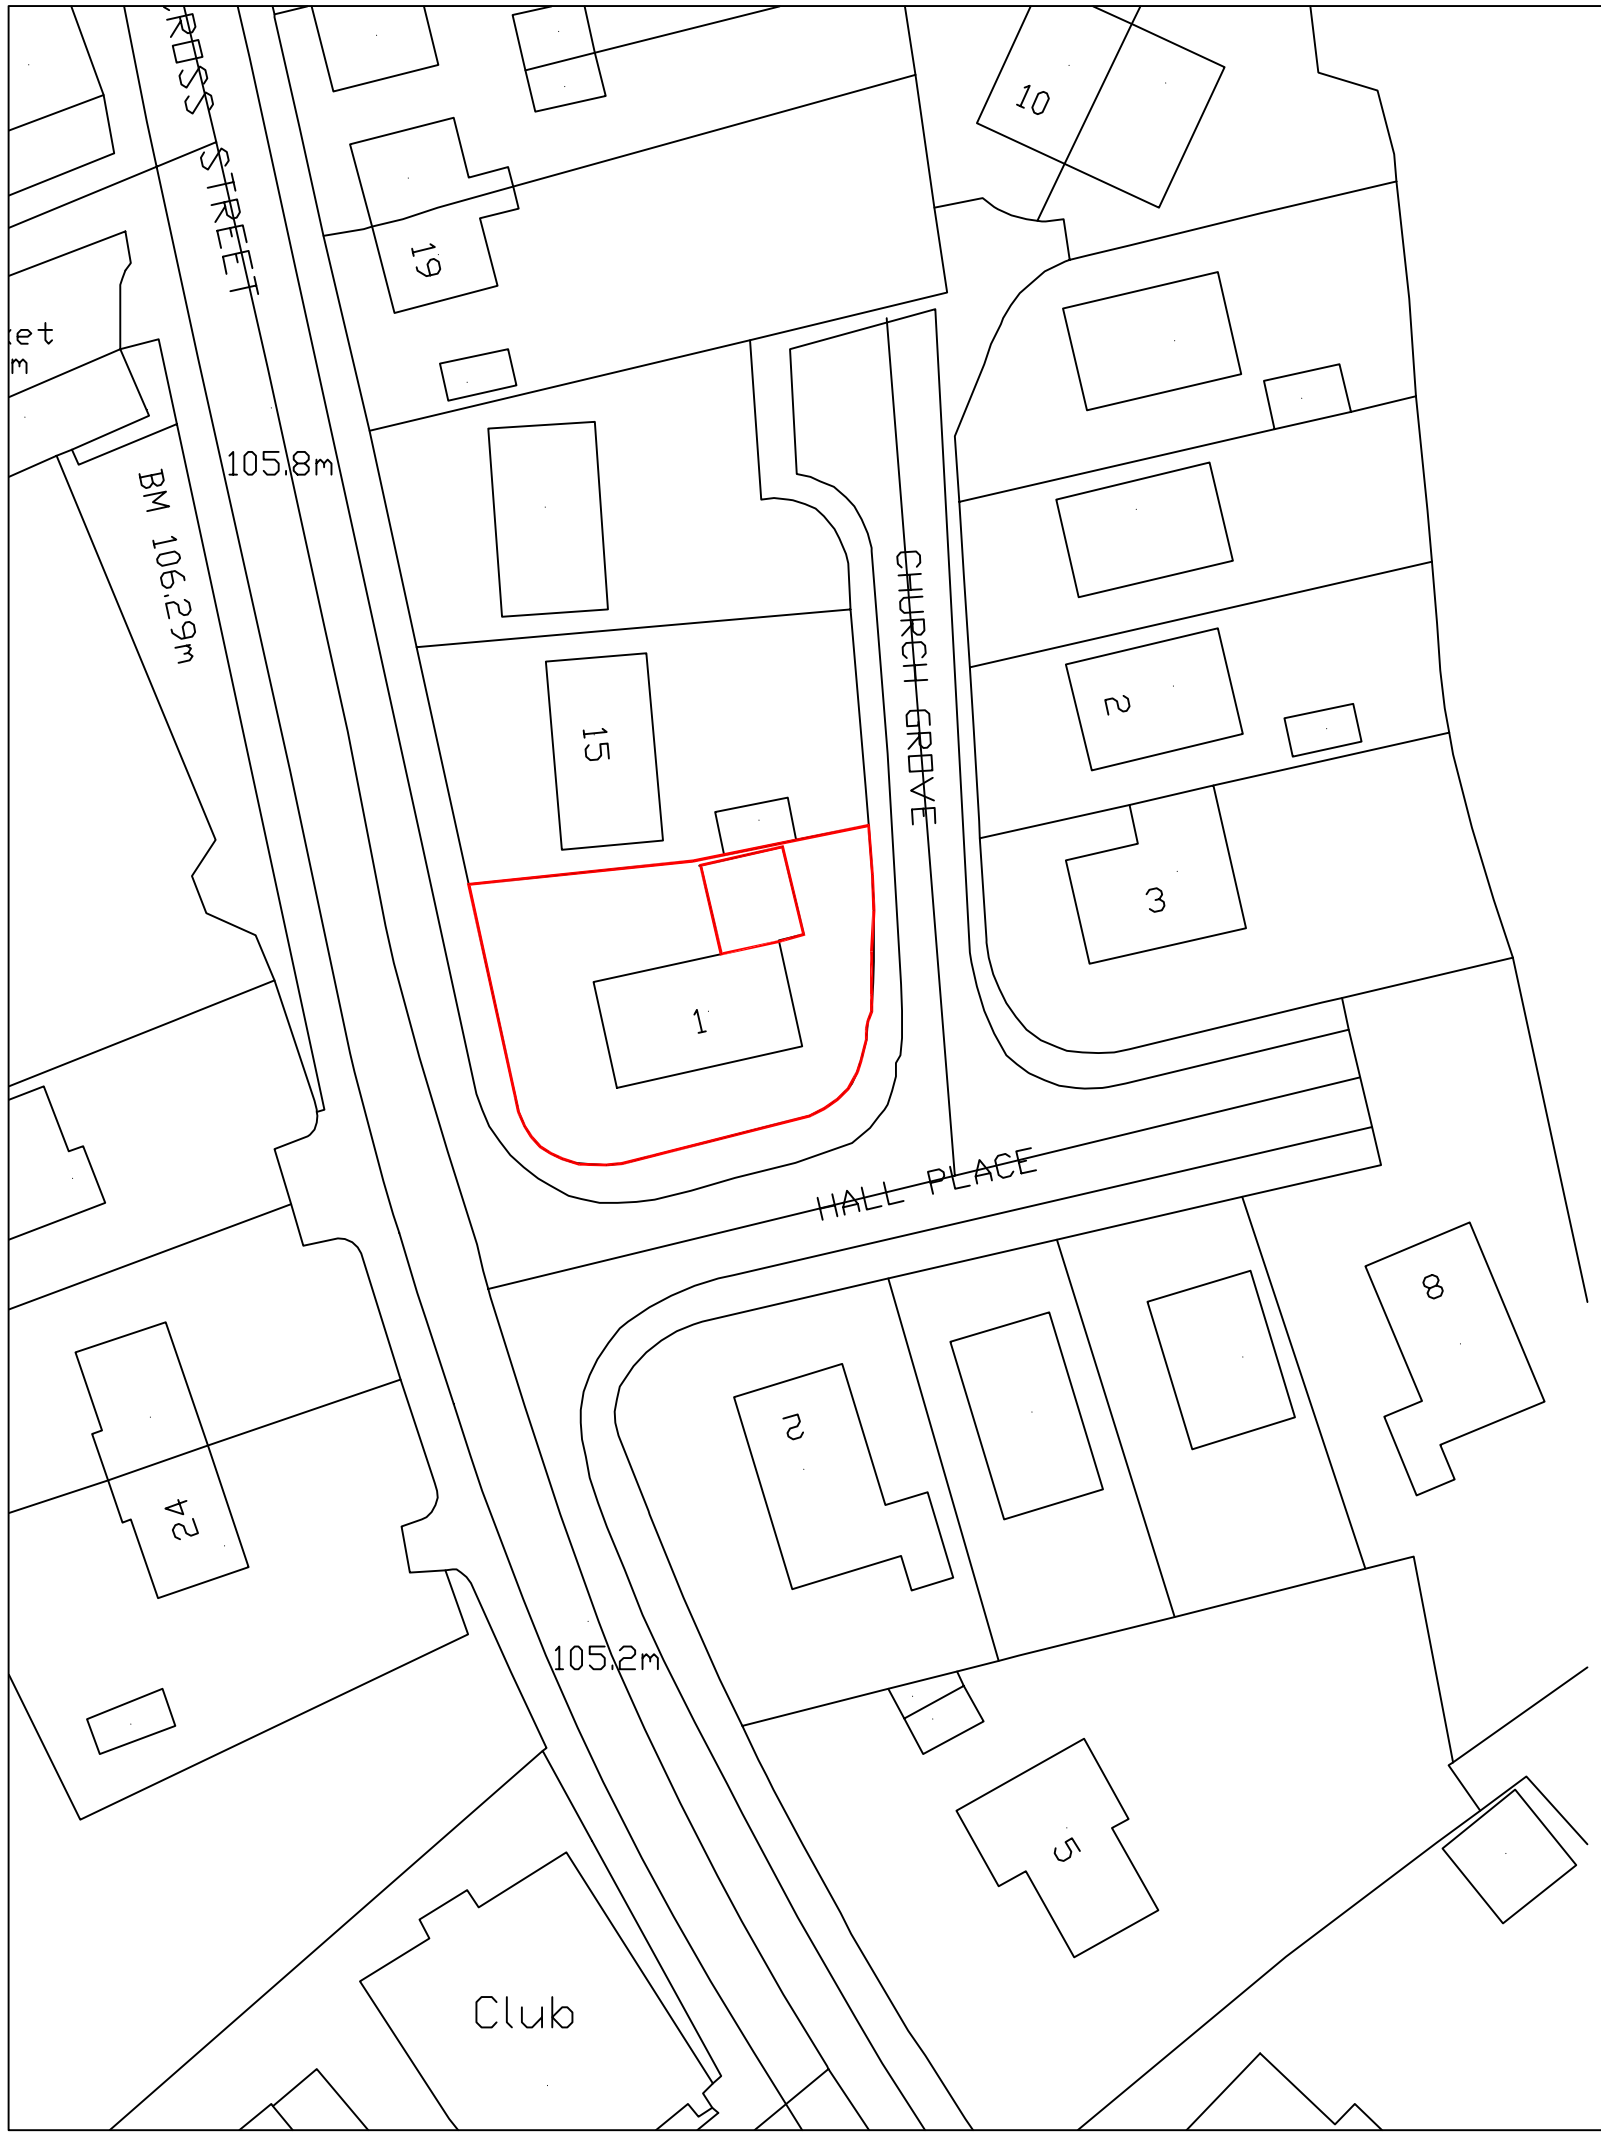

Revisions	A. A----	00–00–
This drawing is for planning permission only and is not a construction drawing.		
Drawing Title	BLOCK–PLAN–LOCATION–PLAN	
Job No. - Dwg No.	LL/2012/5 .	——
Client:	Les Lang 1 Hall Place Monk Bretton Barnsley S71 2EX	
Scale.	1:500 / 1:1250	