


218 Sheffield Road Conservatory

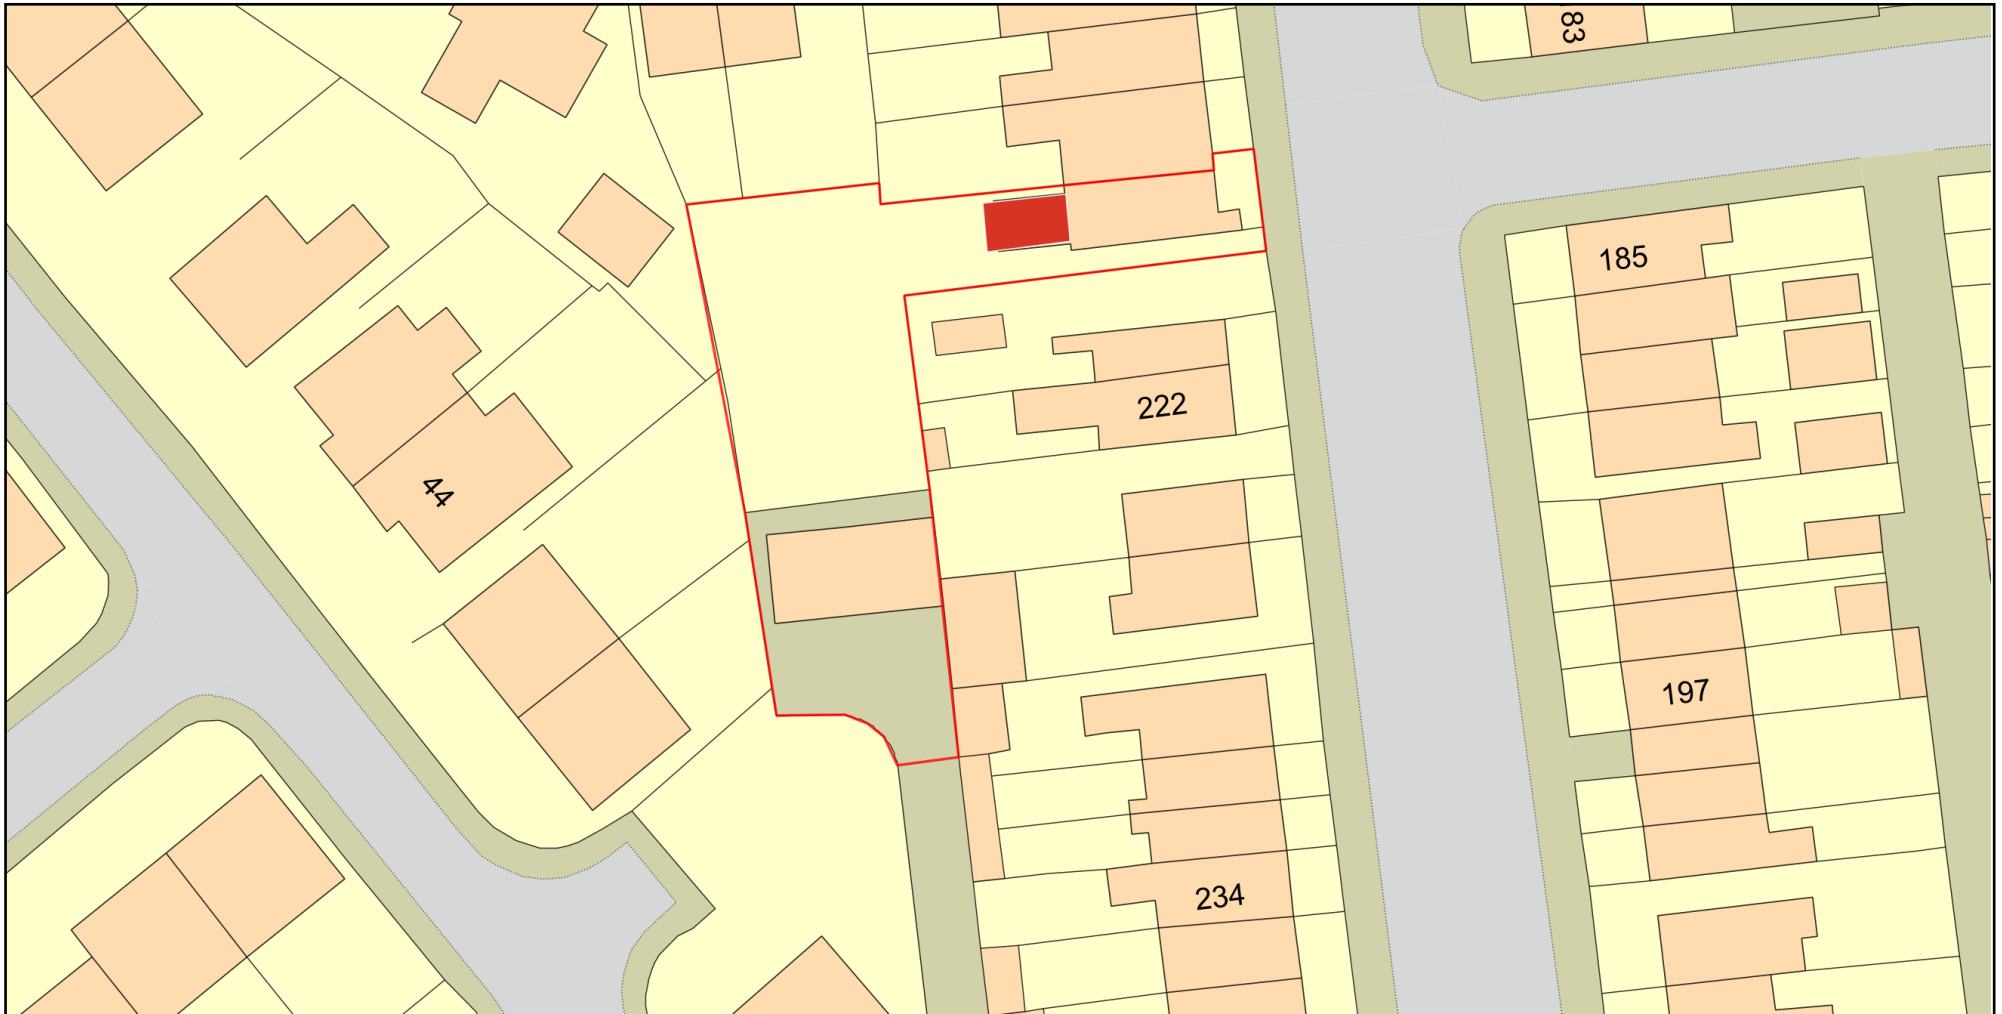

0 20
Metres



Plan Produced for: Rich Swallow

Date Produced: 04 Mar 2024

Plan Reference Number: TQRQM24064200737394

Scale: 1:500 @ A4

© Crown copyright and database rights 2023 OS 100042766

