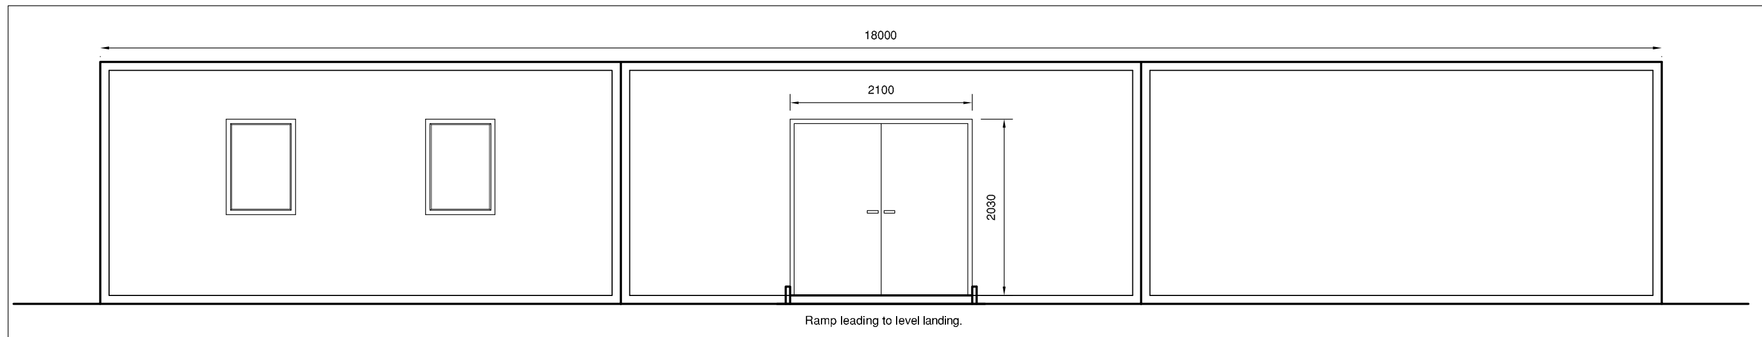

ELEVATION D

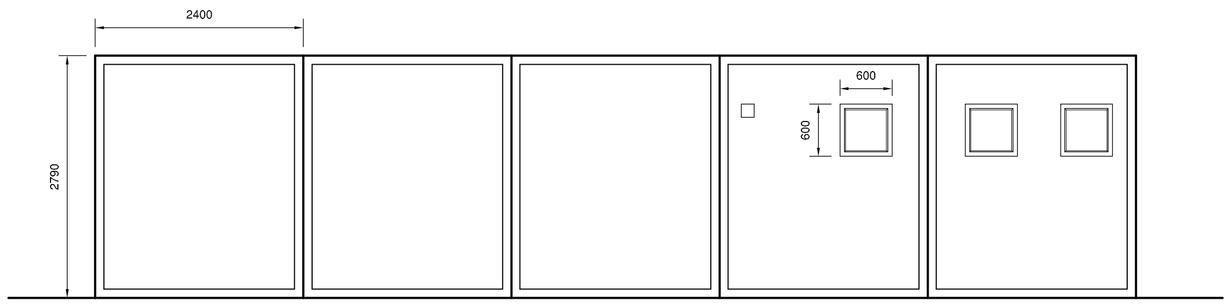

ELEVATION C

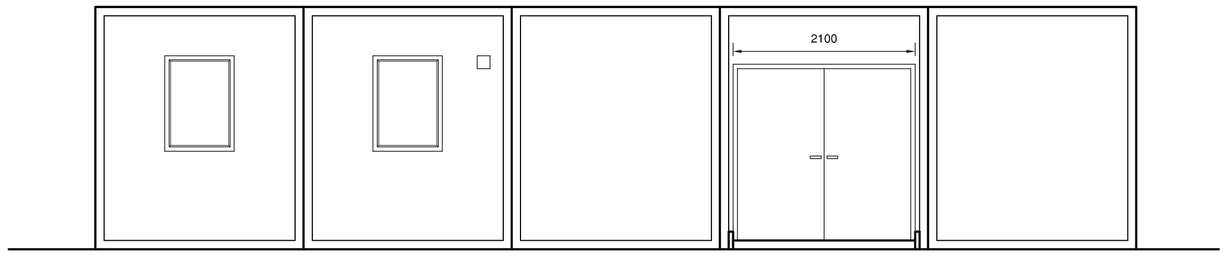

ELEVATION A

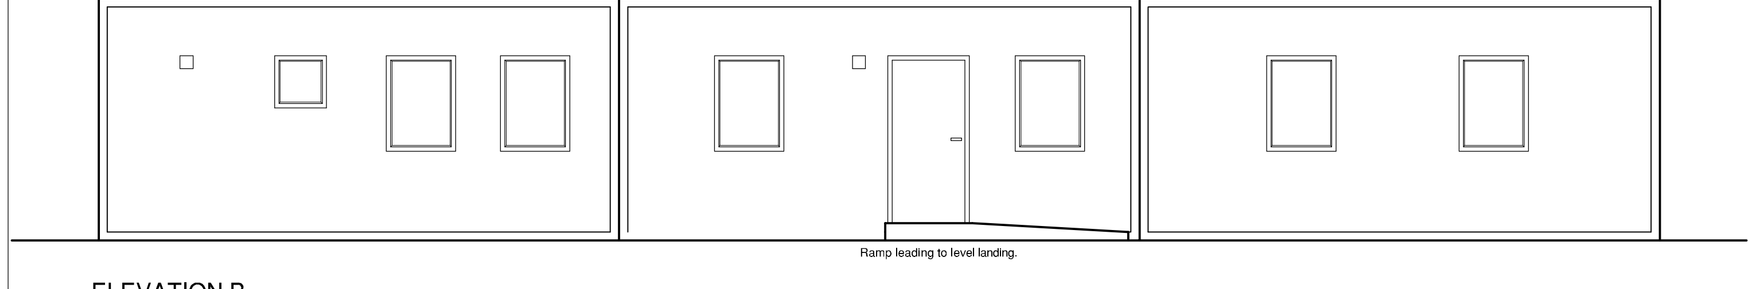

ELEVATION B

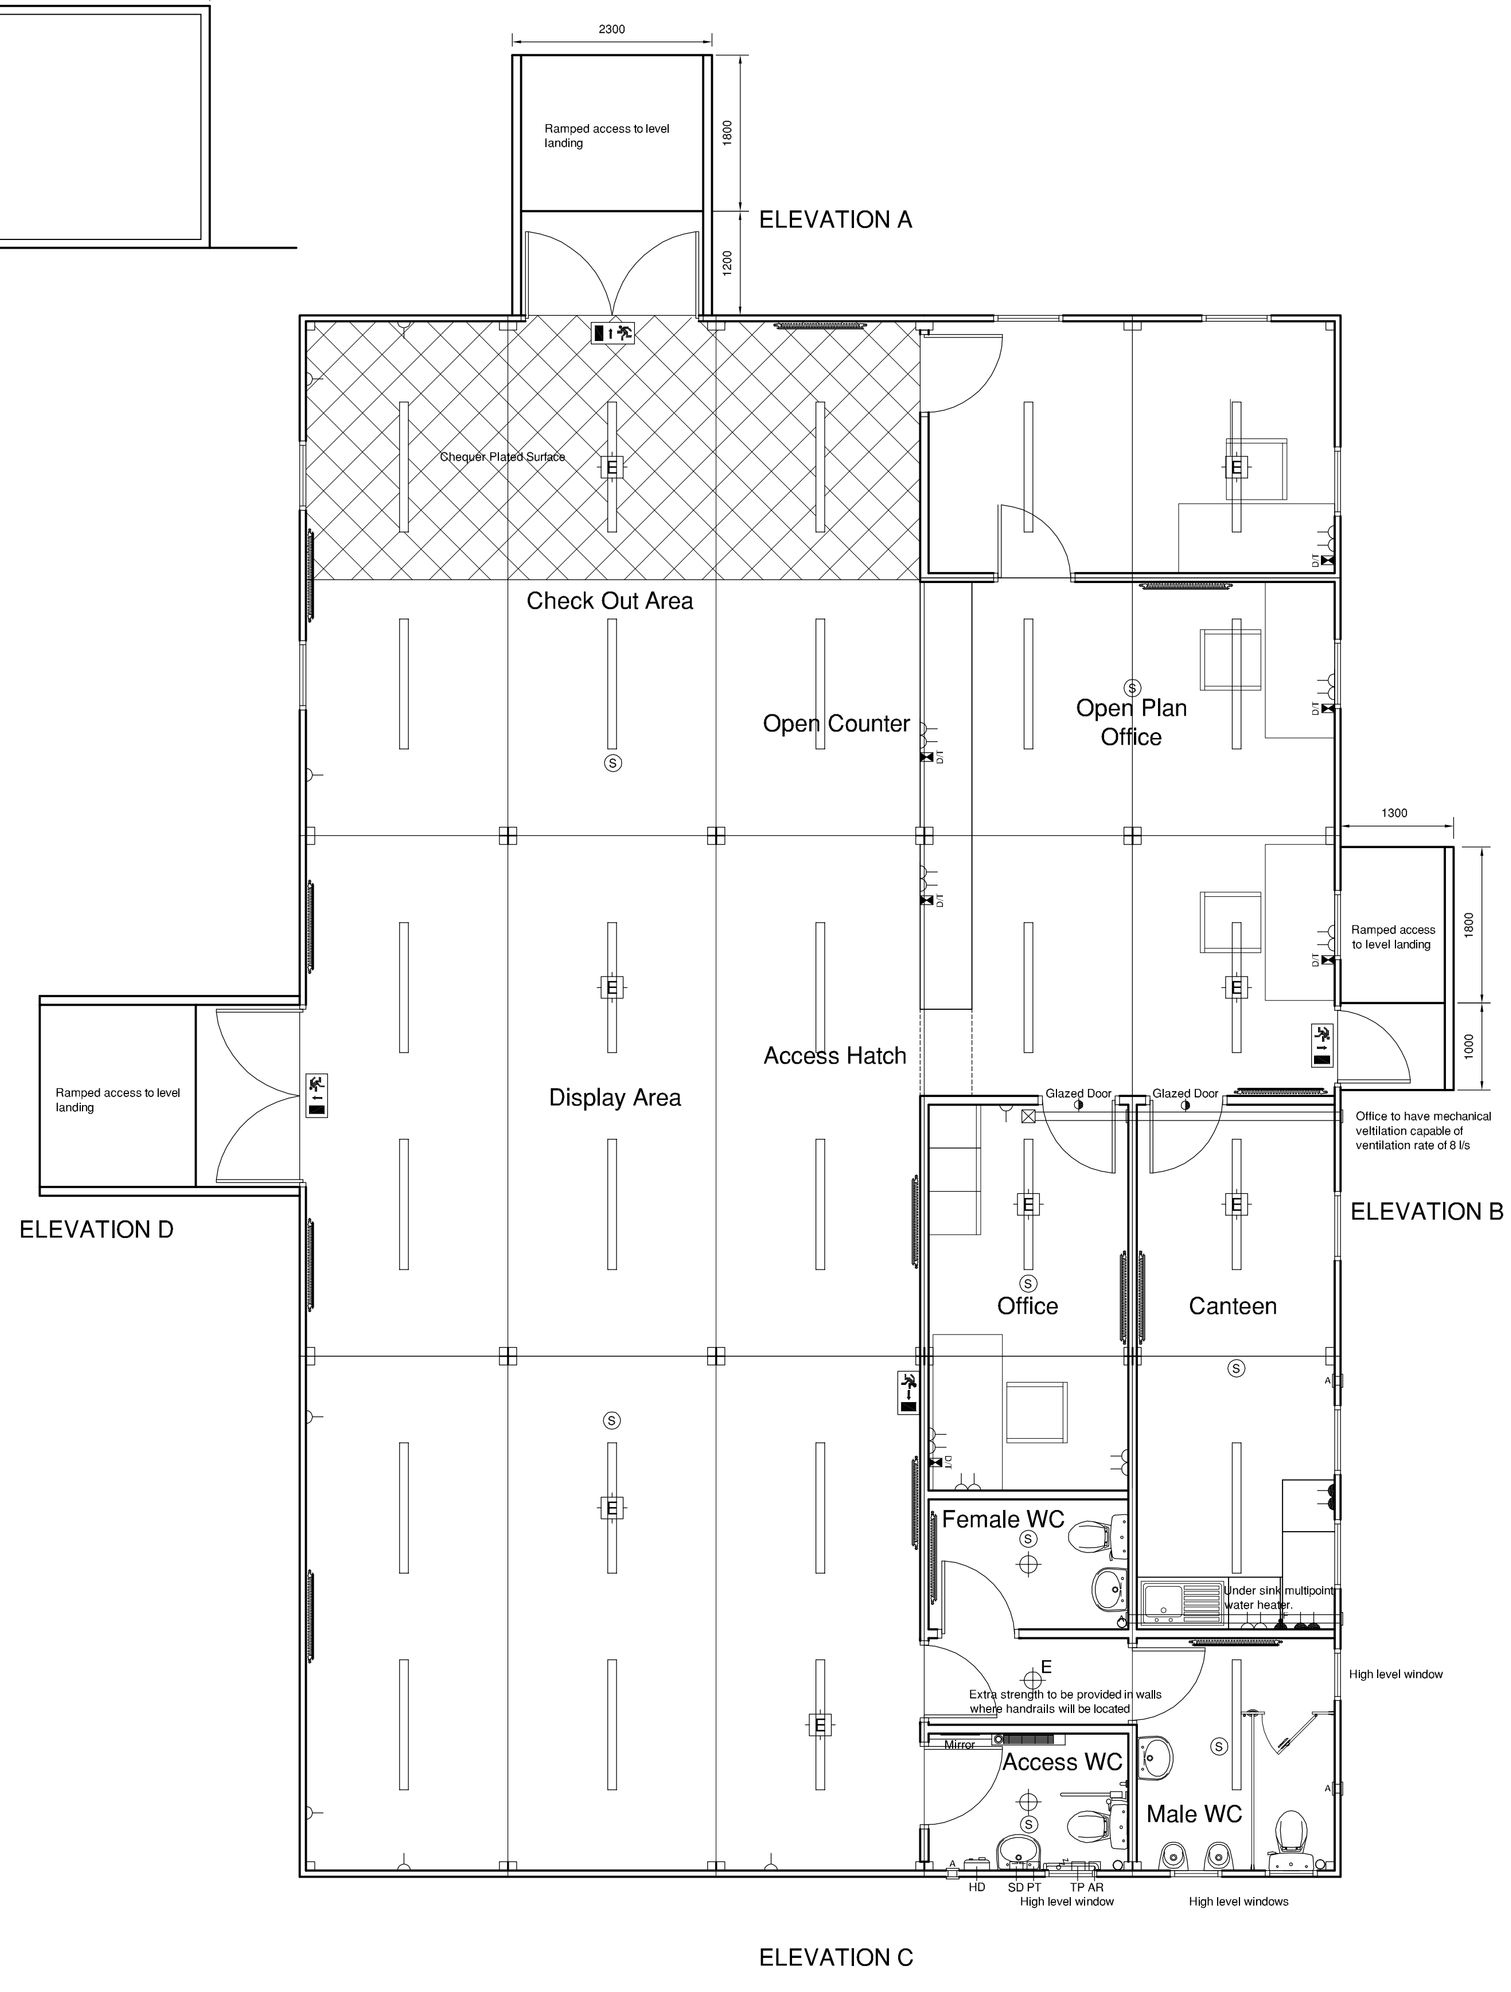

ELEVATION C

ELEVATION A

ELEVATION D

ELEVATION B

copyright:

this drawing and the design depicted thereon are the copy right of Firth Partnership

all drawings and dimensions to be checked and any discrepancies to be reported to the Architect prior to the commencement of works or production of shop drawings.

no dimensions to be scaled from drawing unless approved by Architect

all work to be carried out in accordance with the Building Regulations and the requirements of the Local Authority

REVISIONS

REF.	DESCRIPTION	BY	CHK	DATE

Symbol Legend:-

- Electrical Radiators.
- LST radiator by Jaga Tempo or similar approved.
- Twin switched 13A socket outlet-low level (500 AFL).
- Twin switched 13A socket outlet (1200 AFL).
- Single switched 13A socket outlet-low level (500 AFL).
- Single switched 13A socket outlet (1200 AFL).
- 13A Switched fused spur with neon indicator for switching of appliance above worktop. Face plate marked with appliance type.
- Data/Telephone + Dual socket for Cat 5 cabling.
- Hand Dryer with 13A fused spur with neon indicator at high level.
- Distribution Board
- Emergency alarm pull cord switch.
- Wall mounted extract fan and duct to outside (through wall) with switched fused spur at high level.
- Ceiling mounted extract fan and duct to outside (through wall) with switched fused spur at high level.
- Smoke detector.
- Manual break glass call point 1400mm above F.F.L.
- Fire alarm sounder/flashing beacon.
- Maintained emergency lighting.
- Single light (E represents where a singular emergency point is required)
- 30 minute fire resisting door c/w intumescent smoke seall and self closing door closer.
- 60 minute fire resisting door c/w intumescent smoke seall and self closing door closer.

Fire Exit Sign Legend: -

- Running man straight ahead, illuminated Fire Exit sign.
- Running man to left, illuminated Fire Exit sign.
- Running man to right, illuminated Fire Exit sign.

Note>
All sockets are provided as standard by T F Jackson Portable Accommodation company unless stated otherwise.

Mechanical extract fans by Vent-Axia.

Radiator positions, numbers and sizes are indicative only.

Sanitary;

1. Fix grab rail in horizontal position 1050 above finished floor level to inside of door, (on outward opening doors only).

2. All junctions of pipes to boxing to be neatly formed and sealed.

3. 150 x 150 x 5.5 tile splashback 300 high above sink.

All sanitaryware, including W.C. cistern, w.h.b and all associated fixings and accessories to be by Armitage Shanks Doc. M pack, all white finish.

All grab and hinged support rails to be colour blue.

Additionally include for chrome plated 75mm anti-syphon bottle trap, (w.h.b) plastics waste pipes and connections to W.C and w.h.b taken directly into boxing as shown.

HD= Hand Drier,
SD= Soap Dispensor,
PT= Paper Towel Dispensor,
AR= Alarm Reset Button,
TP= Toilet Paper Dispensor.

FIRTH PARTNERSHIP

ARCHITECTS - QUANTITY SURVEYORS - PROJECT MANAGEMENT CONSULTANTS

15 REGENT STREET
BARNSLEY, SOUTH YORKSHIRE
S70 2EG

tel: 01226 206021

fax: 01226 240220

web: www.firthpartnership.co.uk

e-mail: administrator@firth.co.uk

CLIENT
JIMMY'S WHOLESALE FIREWORKS

PROJECT
PROPOSED DEVELOPMENT
MAPLE ROAD, TANKERSLEY
BANSLEY

DRG.TITLE
TEMPORARY ACCOMMODATION
PLANS & ELEVATIONS

SCALES	DATE	DRAWN	CHKD
1:50	01.05.08	DG	RAL

DRG. No.	REV
2179/601	

PDF Created with deskPDF PDF Writer - Trial :: http://www.docudesk.com