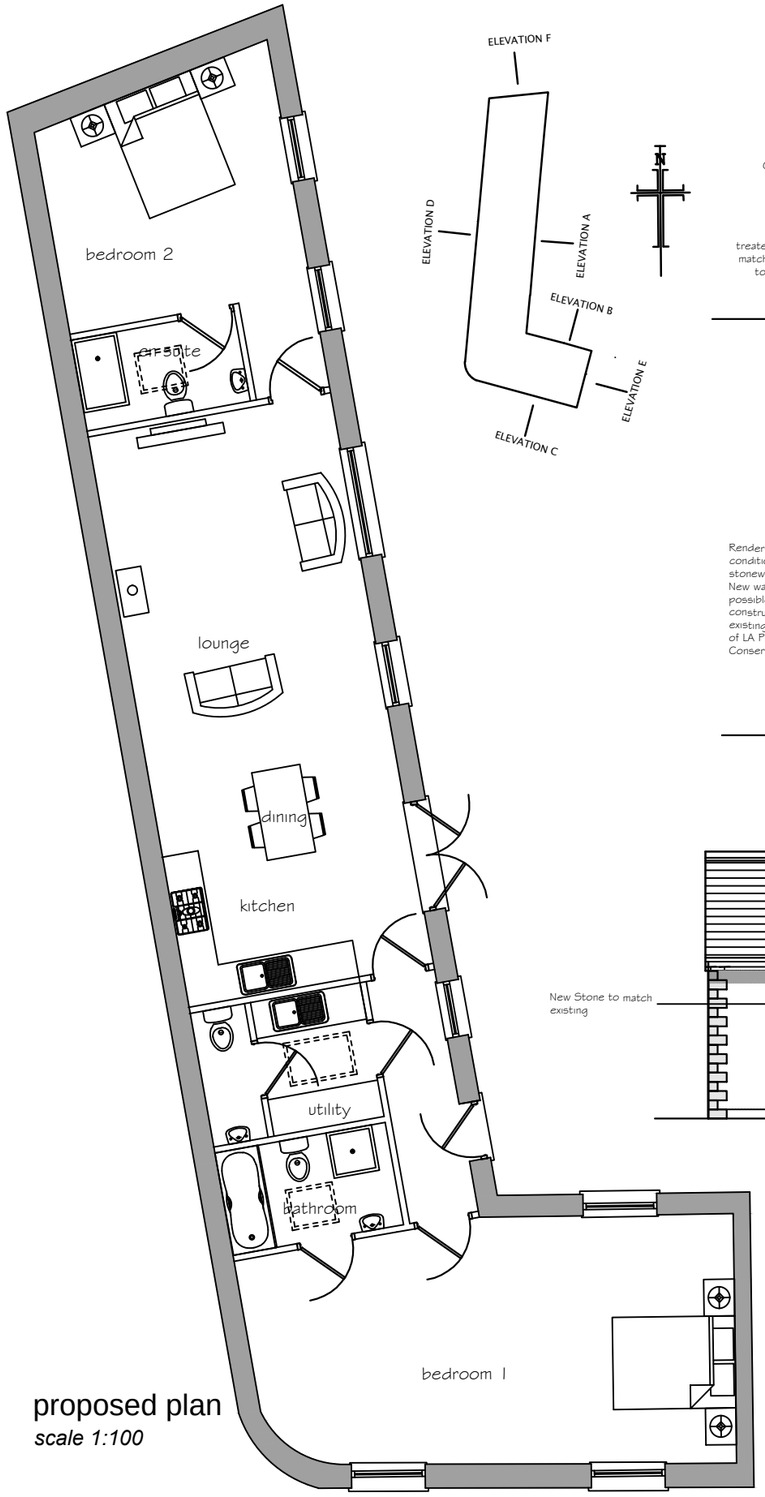

proposed plan
scale 1:100

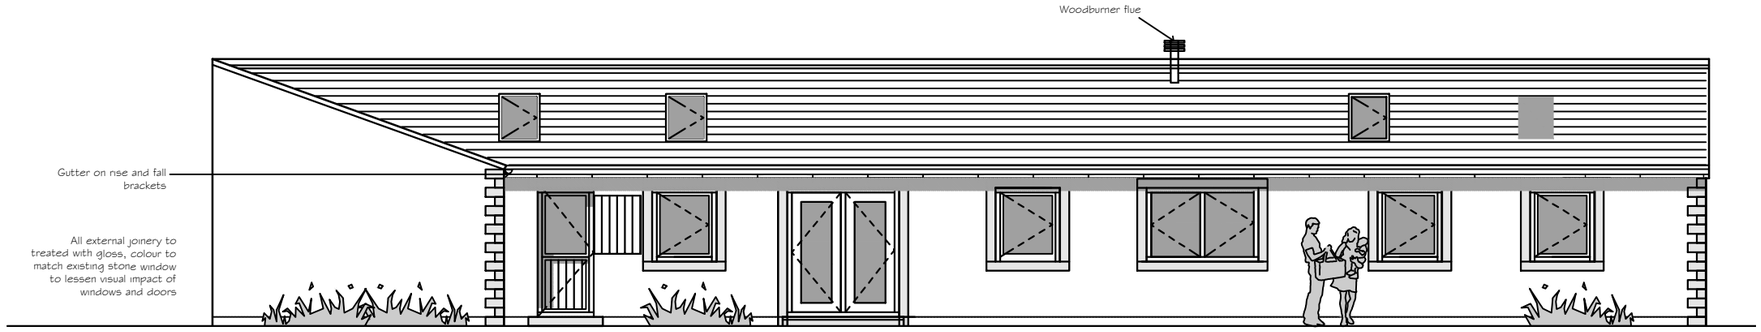

front elevation-a,e (*inside courtyard*)
scale 1:100

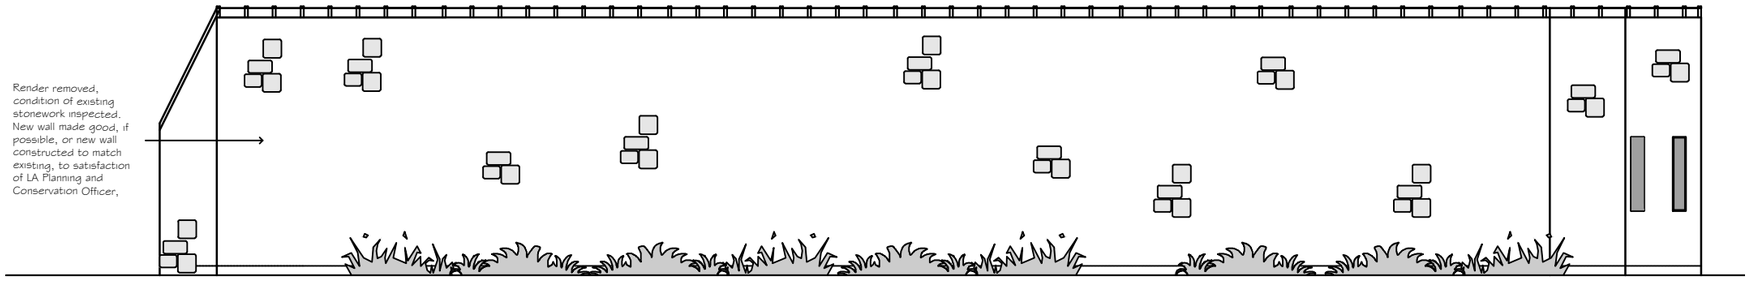

rear elevation-d (*outside courtyard*)
scale 1:100

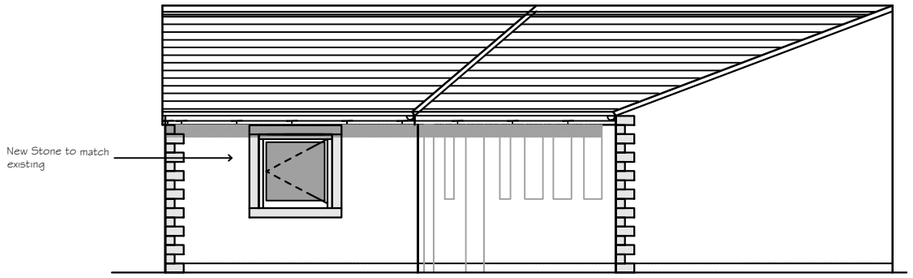

front elevation - b,f (*inside courtyard*)
scale 1:100

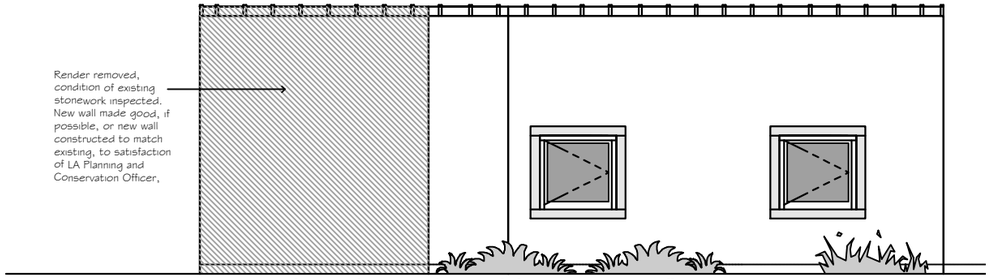

rear elevation-c (*outside courtyard*)
scale 1:100

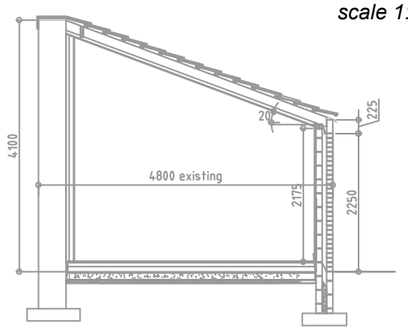

Section
scale 1:100

CLIENT
MR DICKINSON

PROJECT
NEW DWELLING
ROYD COTTAGE, ROYD LANE

DRAWING OF
PROPOSED PLANS & ELEVATIONS
PLANNING APPLICATION
MARKETING NAME

drawing no	rev	date
P13:016:04	–	FEB 13

scale	drawn	checked by	checked date
1:100	mrb		

MBAS Architecture is a trading name of mbas (south yorkshire) ltd

MBAS
matthew burgin
architectural services
aizlewoods mill
nursery street
sheffield
t. 01142570044
m. 07919 116224