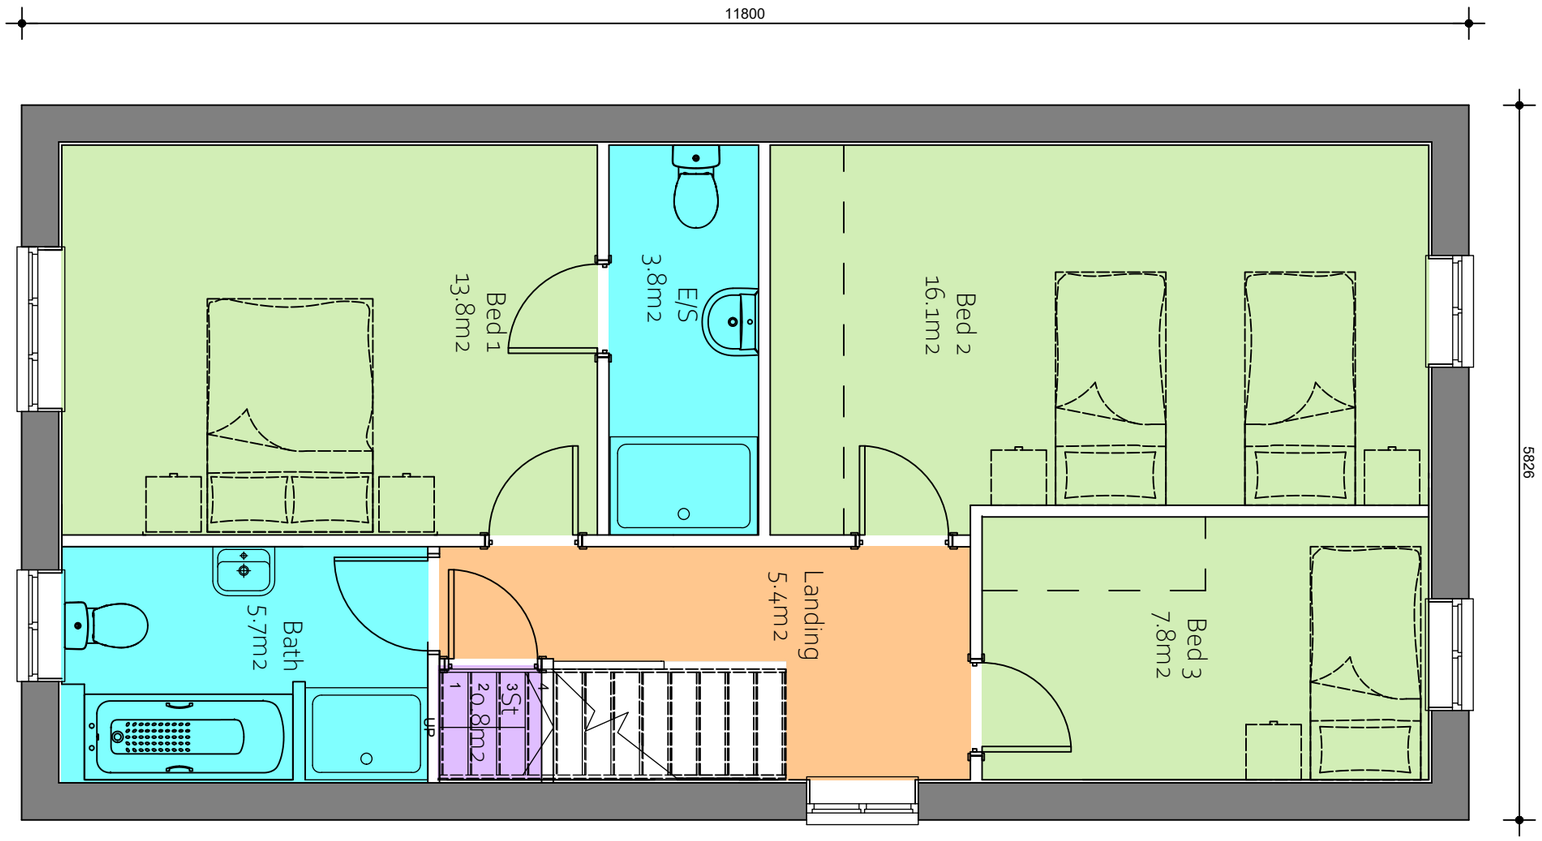


CLIENT DETAILS	PROJECT	TITLE	REV	DESCRIPTION	DATE	
BLACKSTONE DEVELOPMENTS	LAND OFF SANDYGATE LANE STAIRFOOT BARNSLEY	PLOTS 1,3,4 & 6 UPPER GROUND FLOOR ROOM AREA PLAN				Residential S72 Ltd, 9 Malham Close, Shafton Barnsley, S72 8PE T 01226 717079 M 07920 724305
HUNNINGLEY LA. STAIRFOOT BARNSLEY	REFERENCE 19-01-023-622	SCALE 1:50@A3				
		DATE NOV 2019				