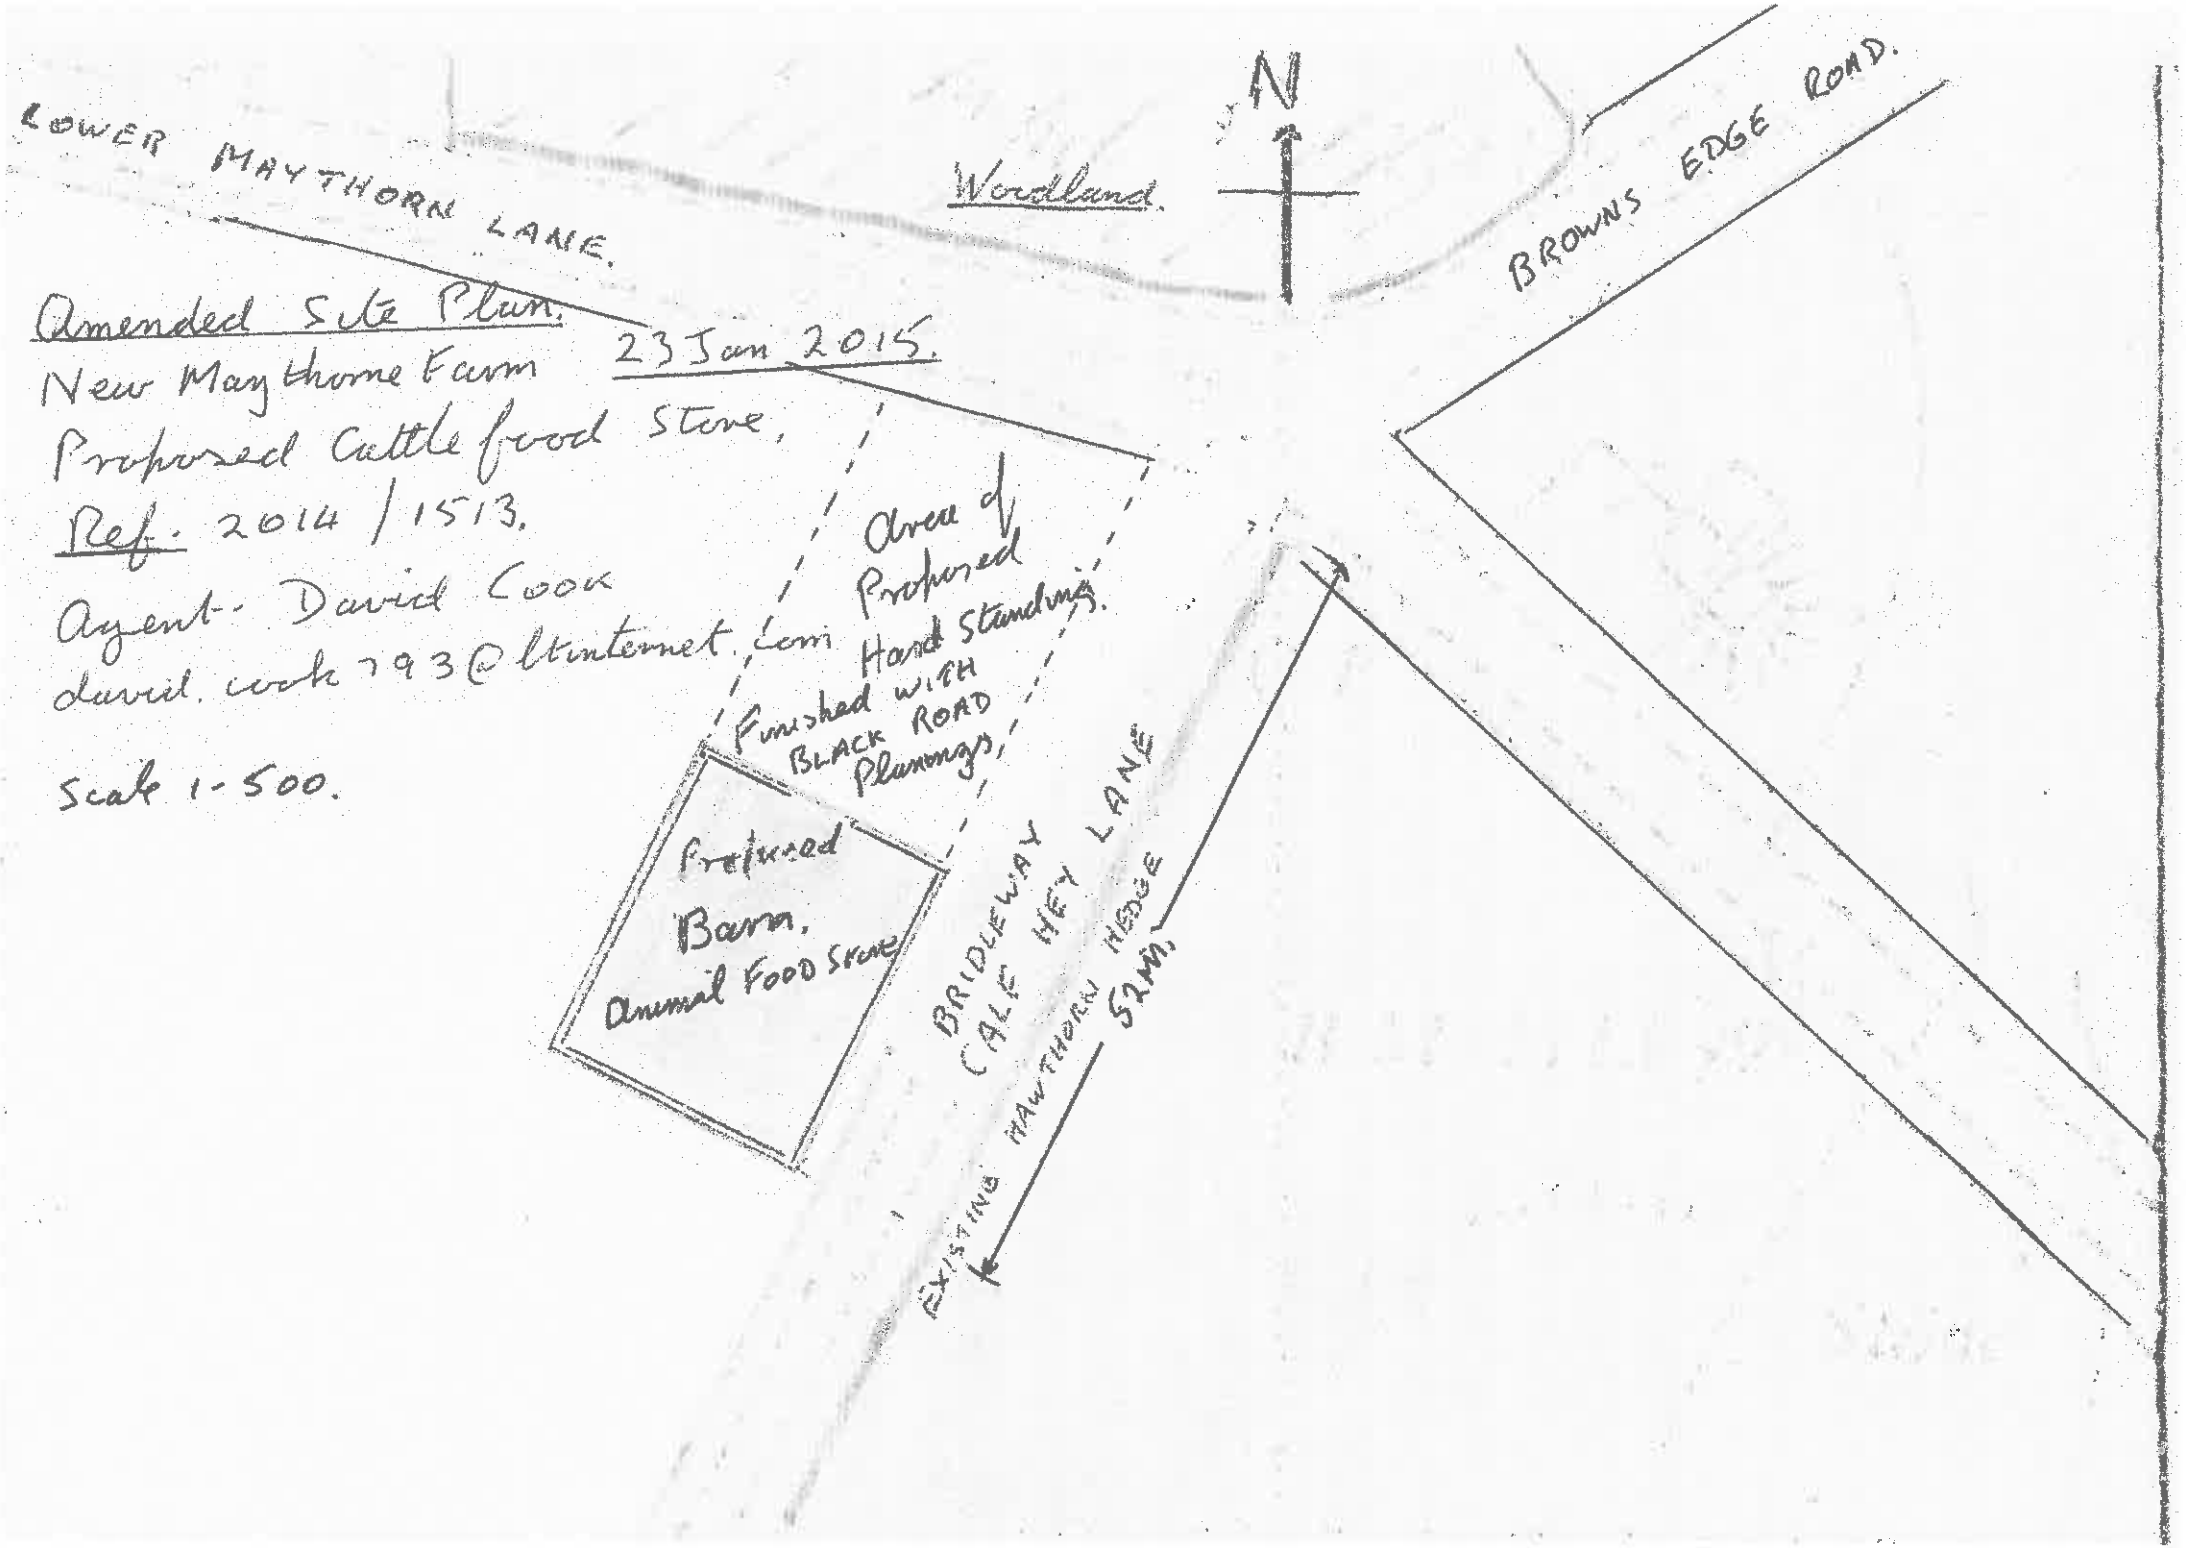

LOWER MAYTHORN LANE.
Woodland.
N
BROWNS EDGE ROAD.
Amended Site Plan.
23 Jan 2015.
New Maythorne Farm
Proposed Cattle food Store.
Ref. 2014/1513.
Agent:- David Cook
david.cook793@ltinternet.com
Scale 1-500.
Area of Proposed Hard Standing. Finished with BLACK ROAD Planings.
Proposed Barn. Animal Food Store
BRIDLEWAY CALF HEY LANE
EXISTING HAWTHORN HEDGE
52M.