




Elevations

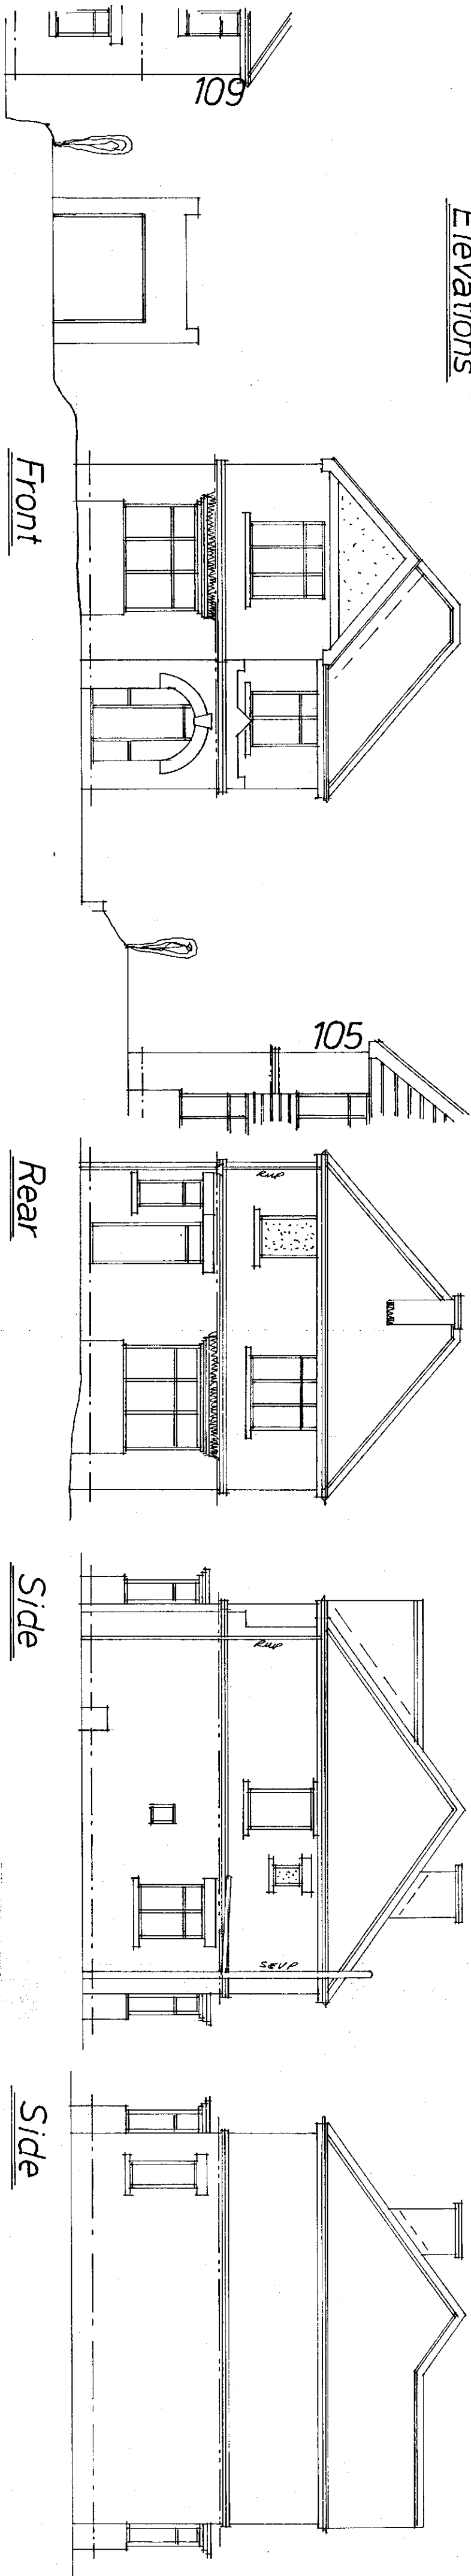


109

109

105

Layouts

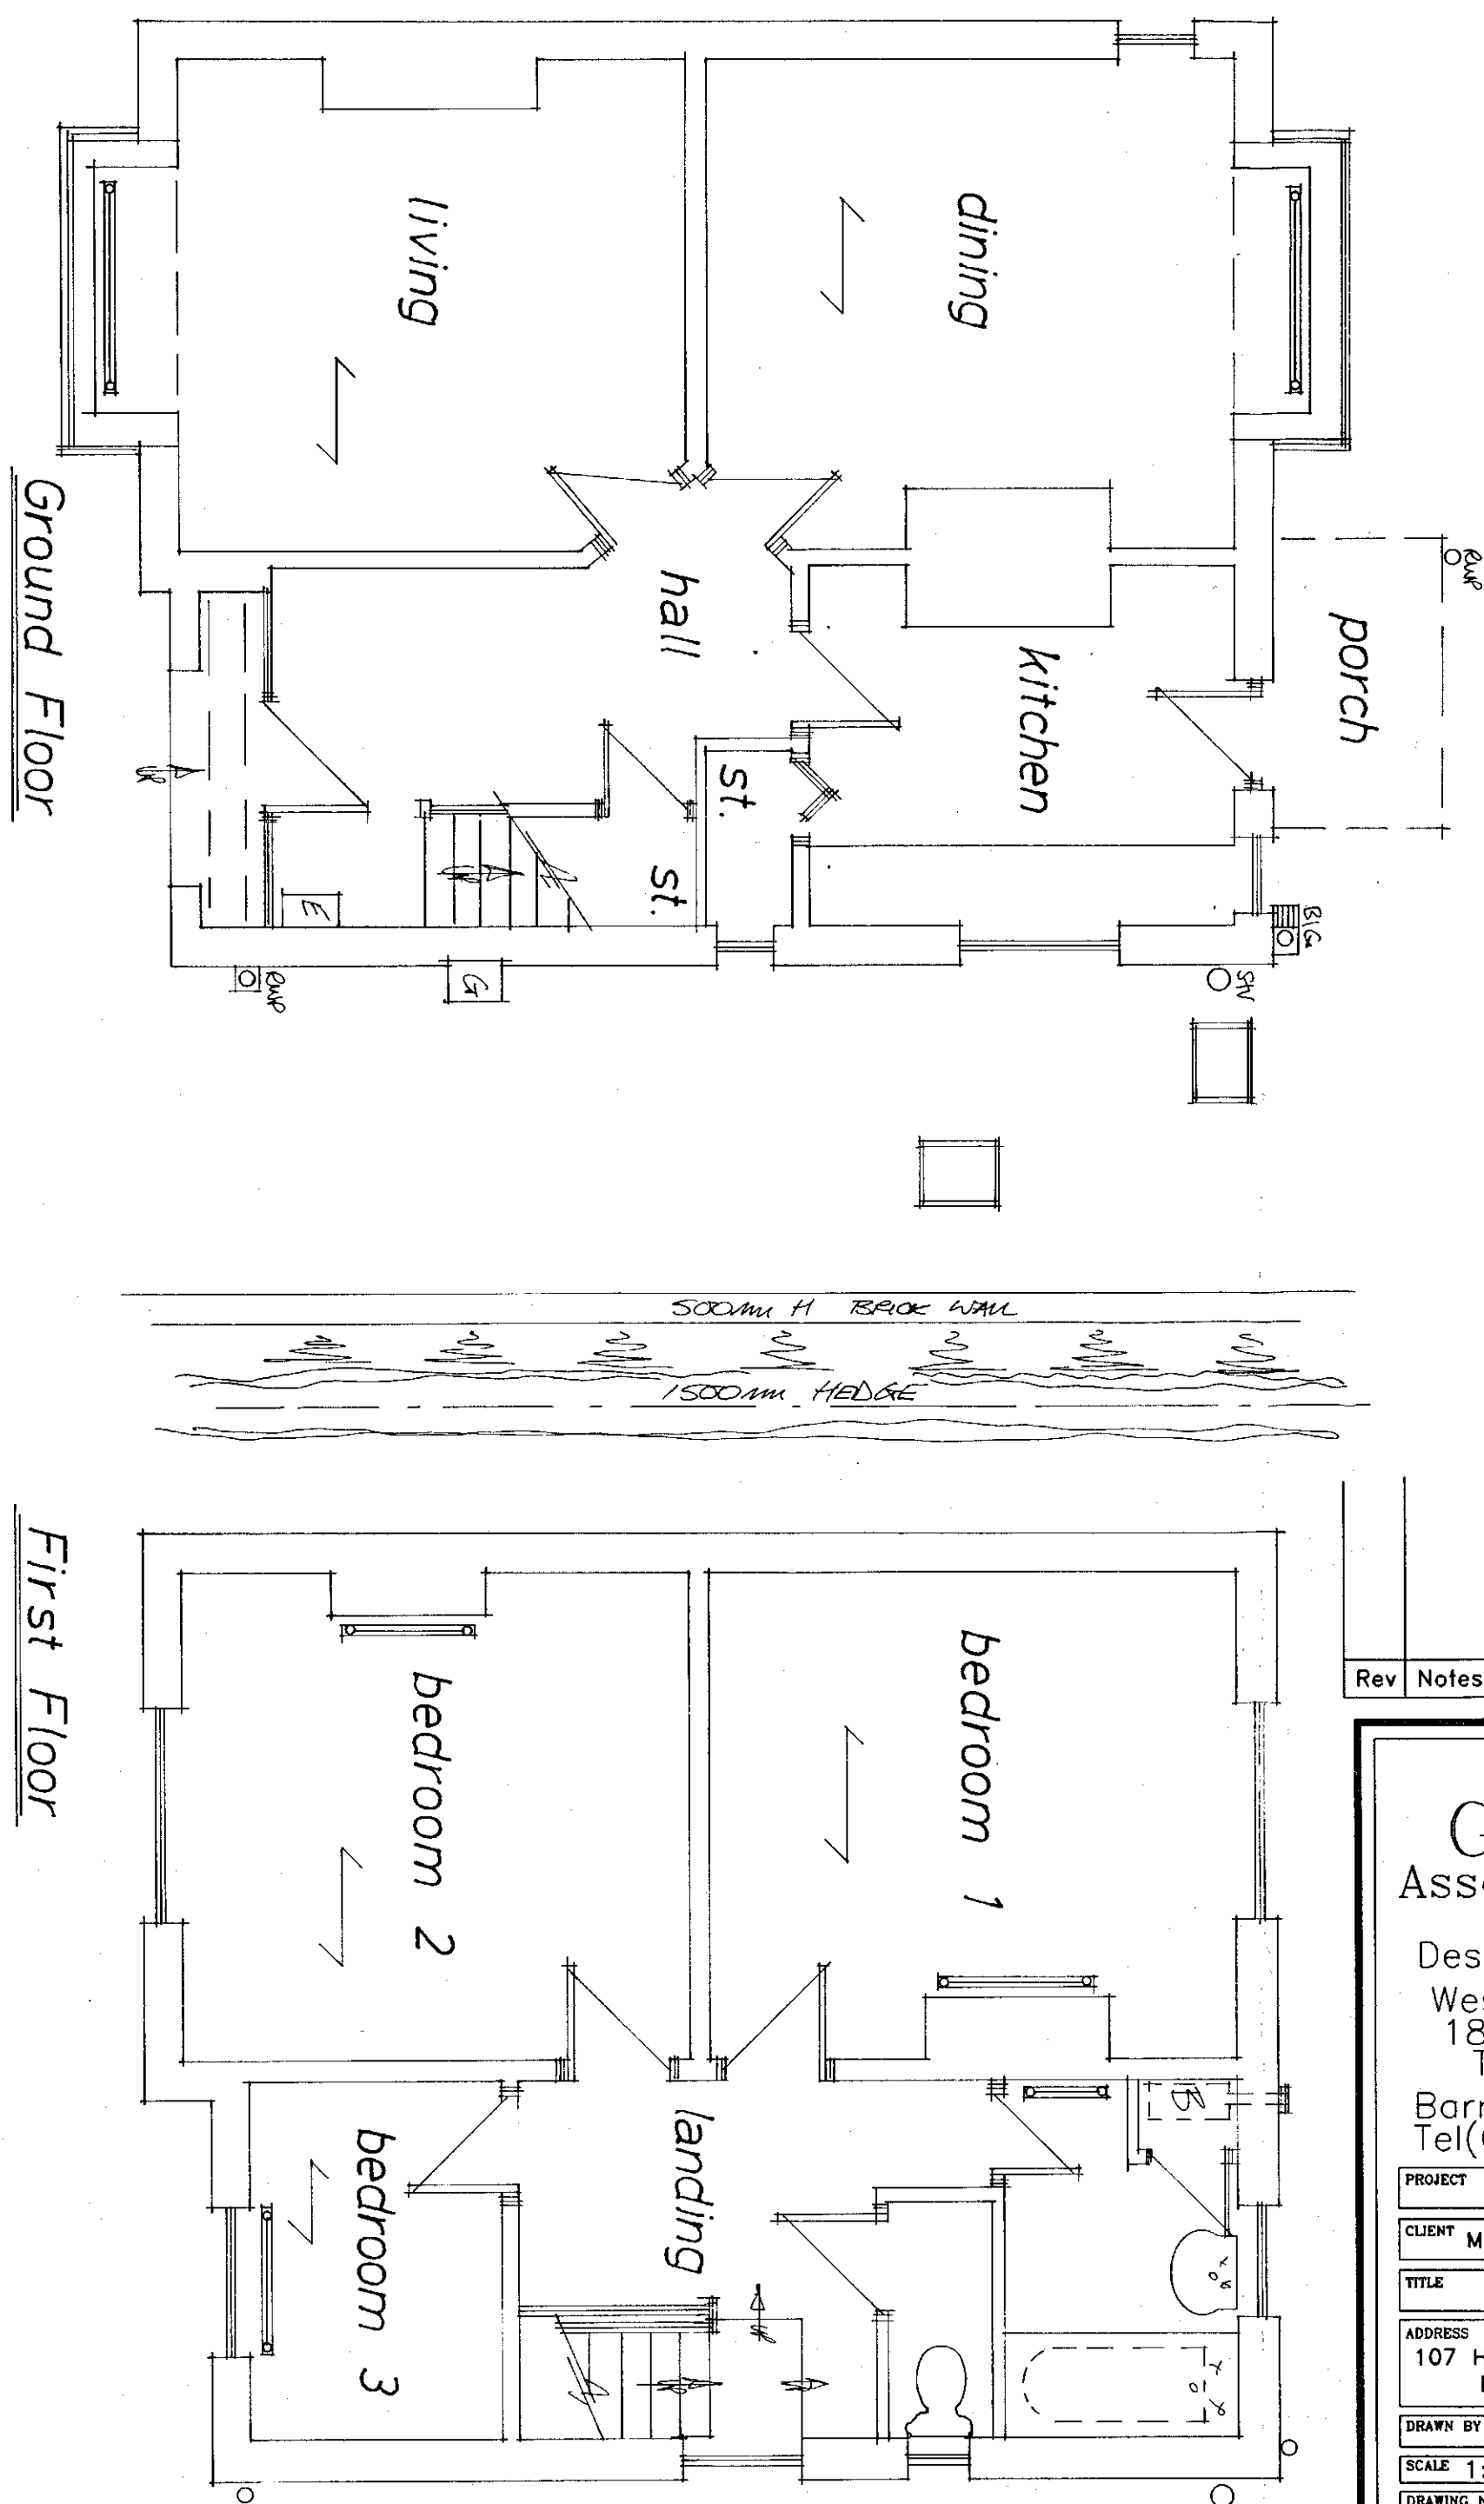

| Rev | Notes | Date |
|-----|-------|------|
|     |       |      |

**Garry Greetham Associates Ltd**  
Residential Design Consultant  
Westwood House  
18 Carr Lane  
Tankersley  
Barnsley S75 3BE  
Tel(01226)746573

|            |                                              |
|------------|----------------------------------------------|
| PROJECT    | Various Extensions                           |
| CLIENT     | Mr. & Mrs. M. Wilkinson                      |
| TITLE      | Property as Existing                         |
| ADDRESS    | 107 Hawshaw Lane, Hoyland, Barnsley, S74 9ES |
| DRAWN BY   | ggg                                          |
| SCALE      | 1:100; 1:50 DATE Feb 16                      |
| DRAWING No | 825-02                                       |
| REV        |                                              |

Member of the Chartered Institute of Architectural Technologists

First Floor