




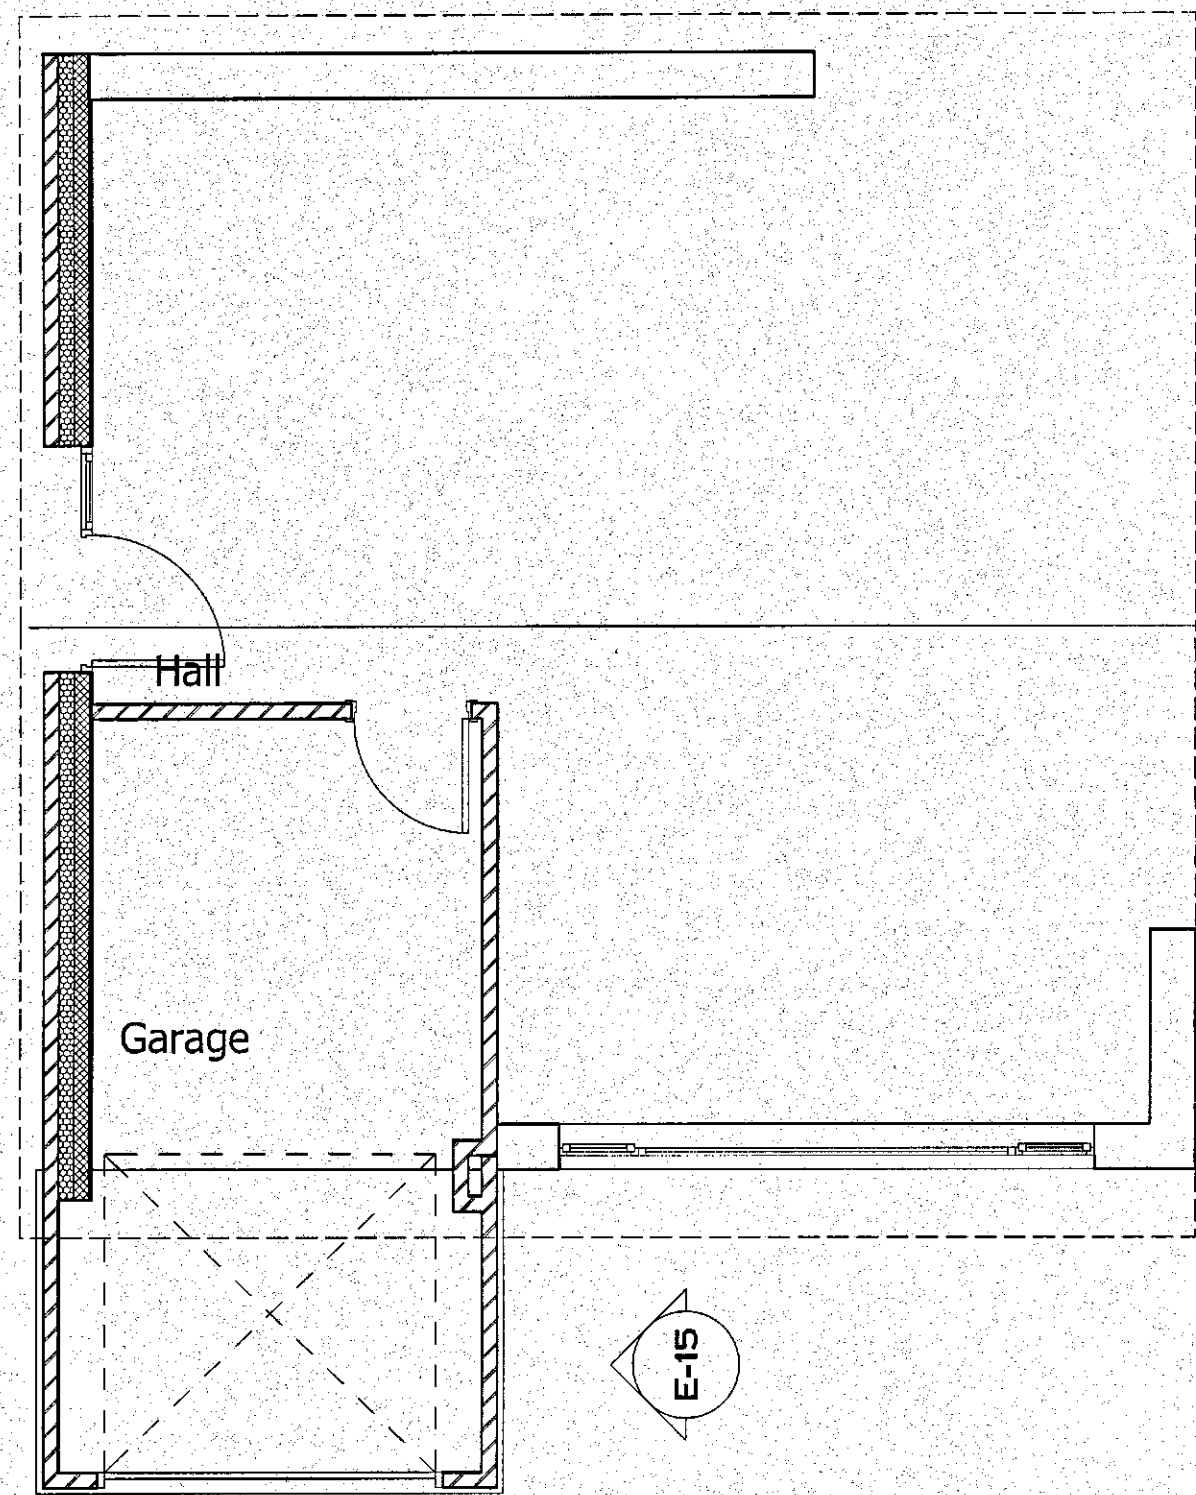


0. Ground Floor 1:50

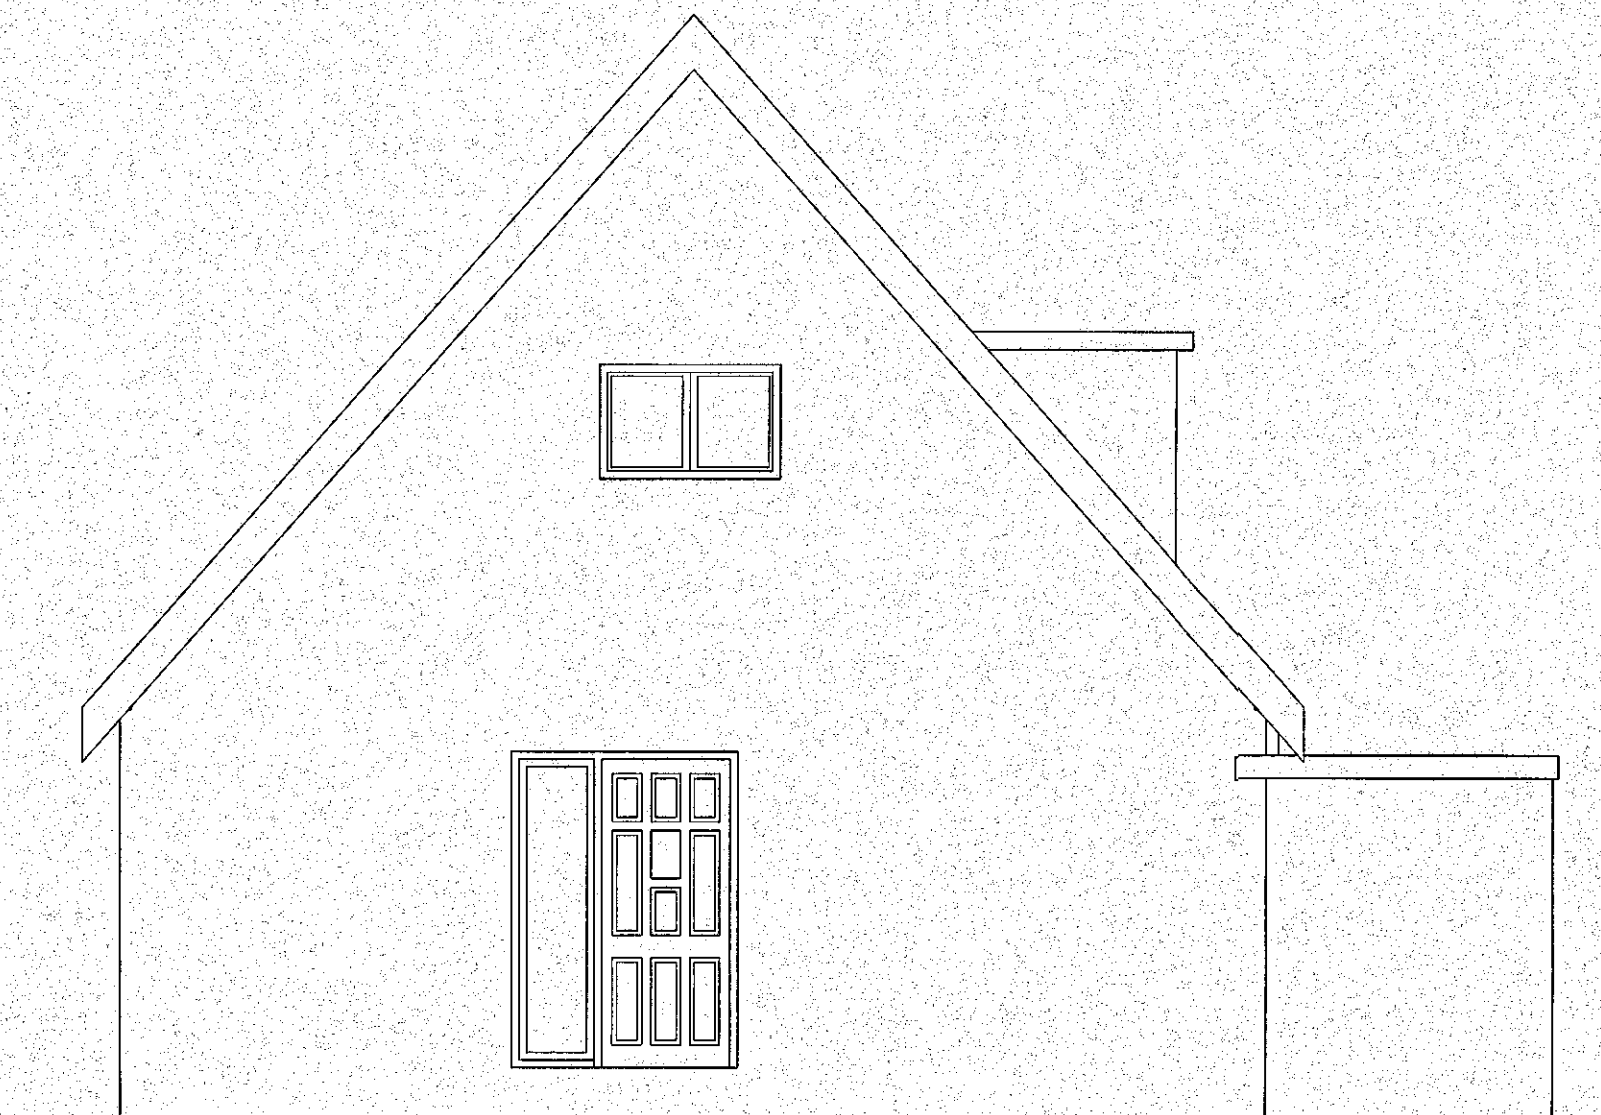

E-14 Elevation 1:50

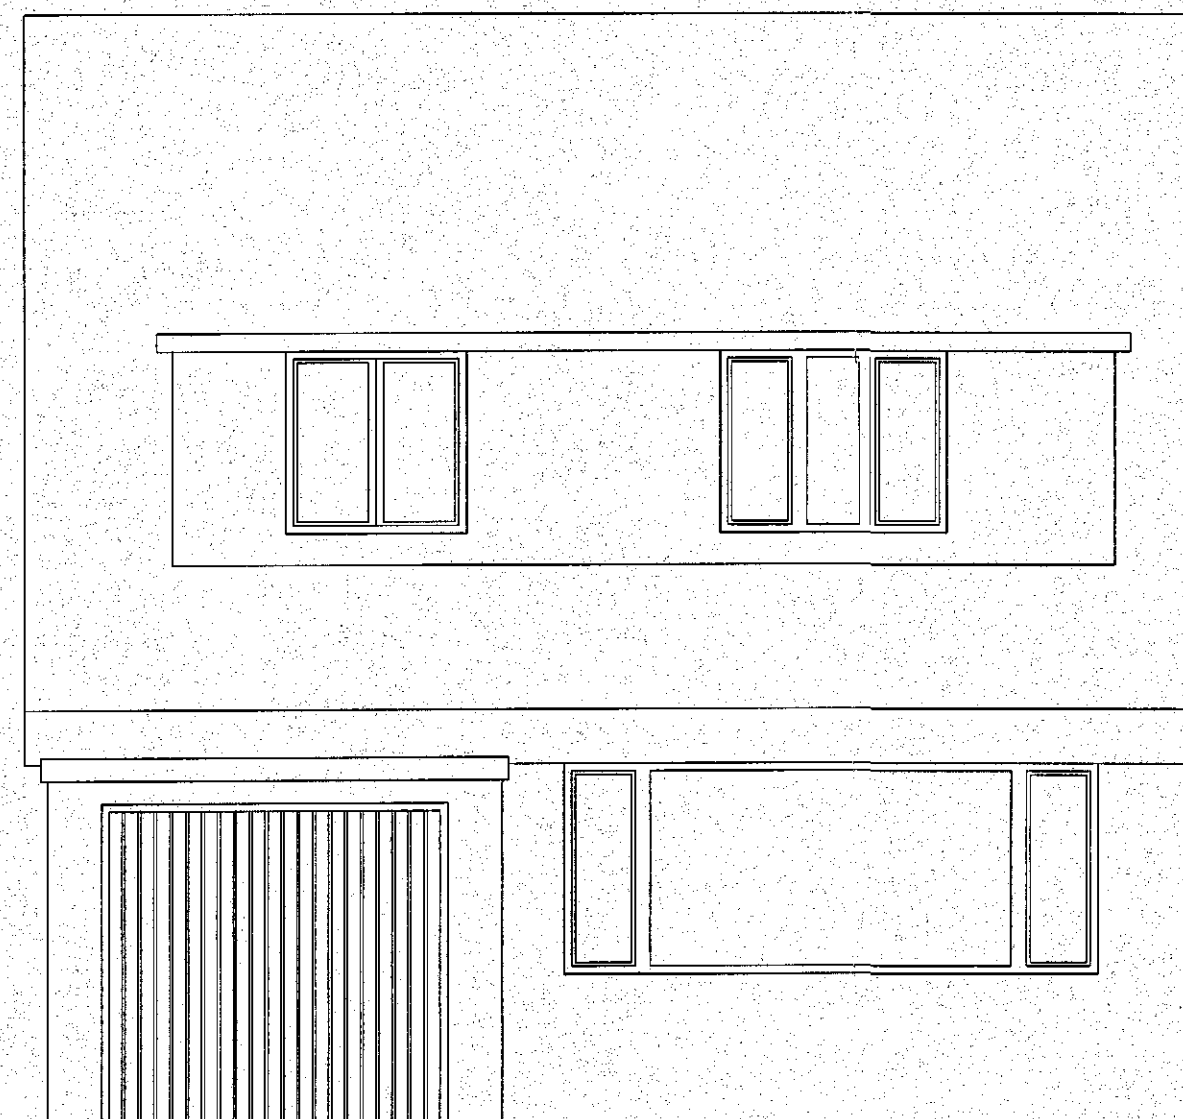

E-13 Elevation 1:50

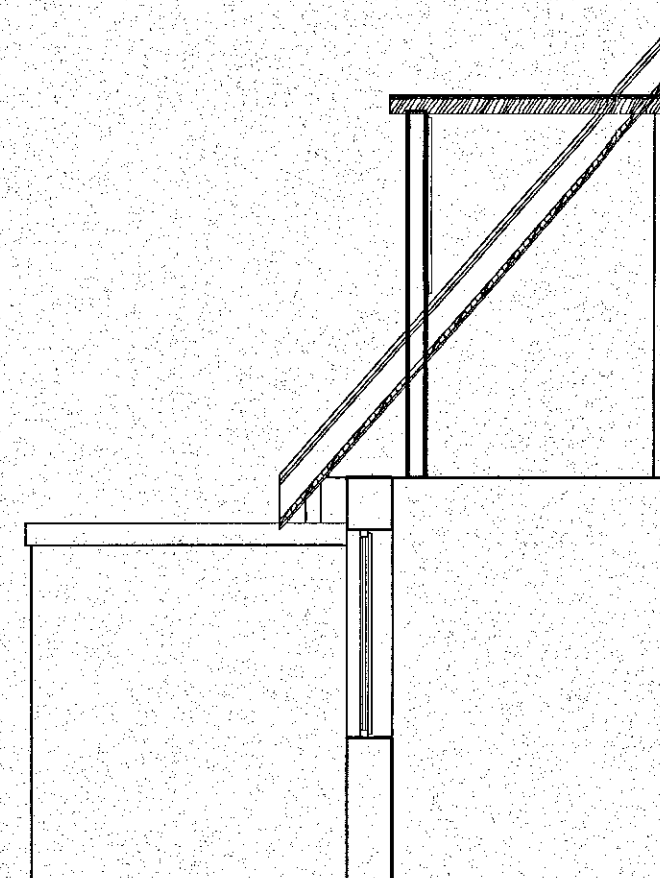

E-15 Elevation 1:50

Rev:	Date	Revision Notes

Client: Mr & Mrs Robinson


Project: Proposed Conversion of Existing Garage to form study at 2 Rochester Road, Monk Bretton, Barnsley

Drawing Title: As Existing Plans and Elevations






Scale: 1:50 **Date:** 29/04/2013

Drawn By: AR **Rev:**

Drawing Nr: 1

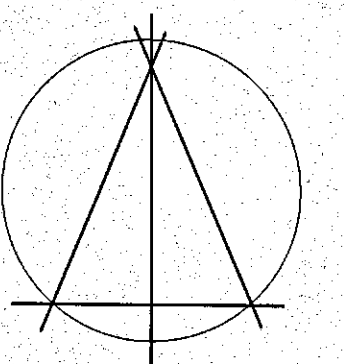

Alan Robinson
Chartered Architect BA Dip Arch RIBA BSc (Hons)
2 Gawber Road, Barnsley S75 2AF
Tel/Fax 01226 286066
Mob: 07947808933

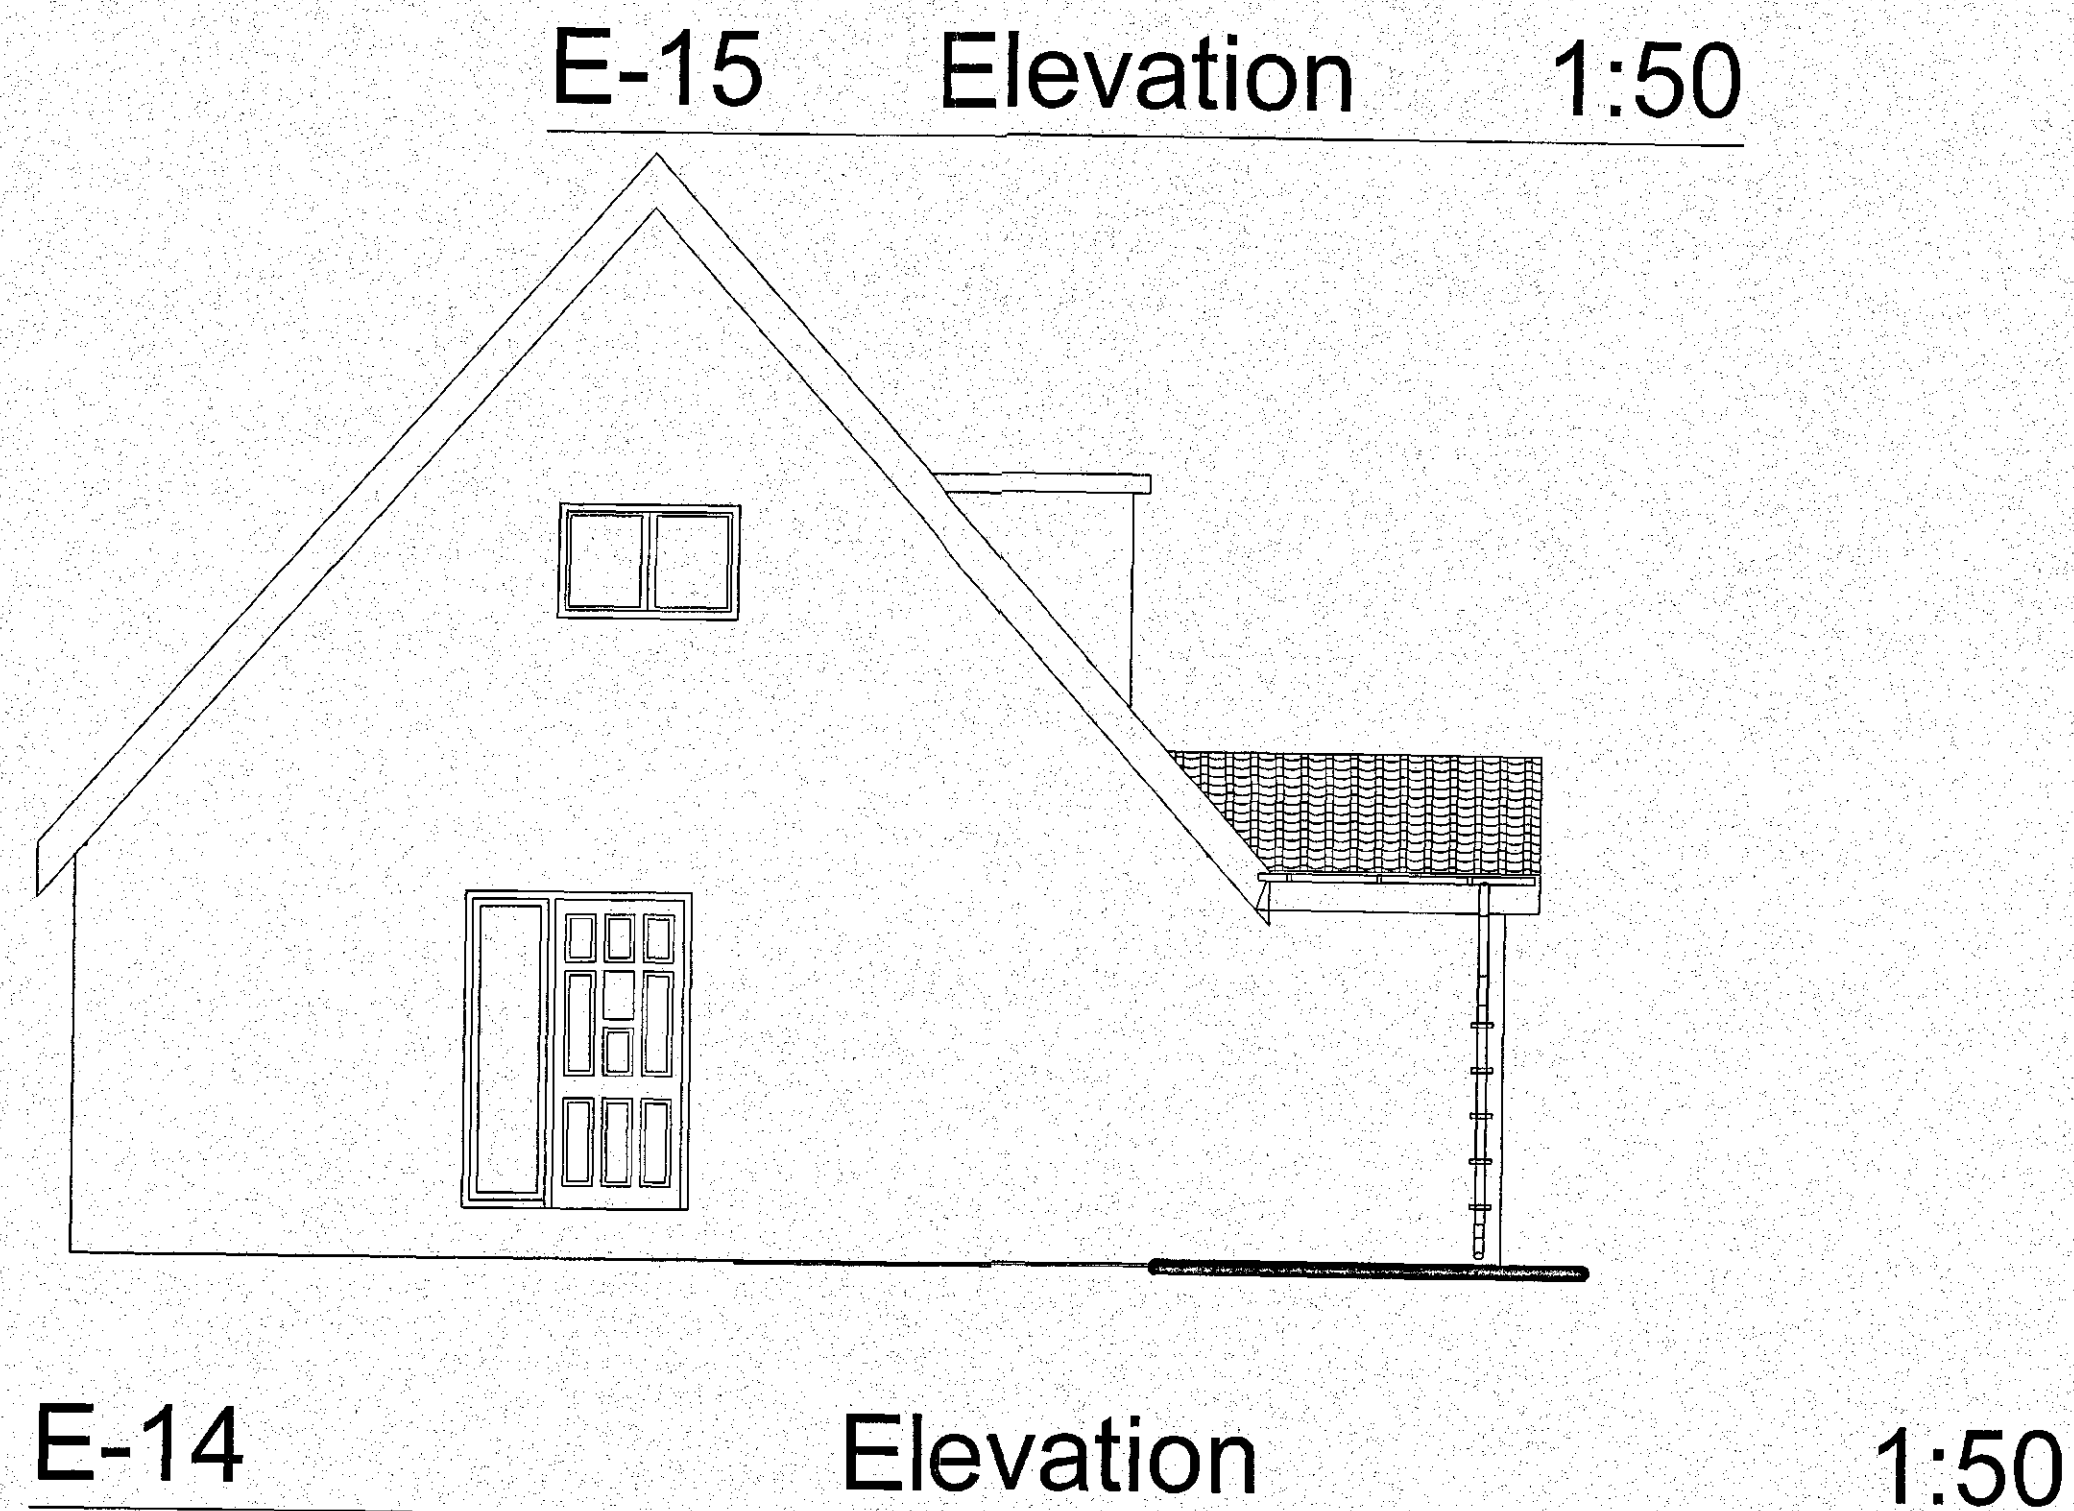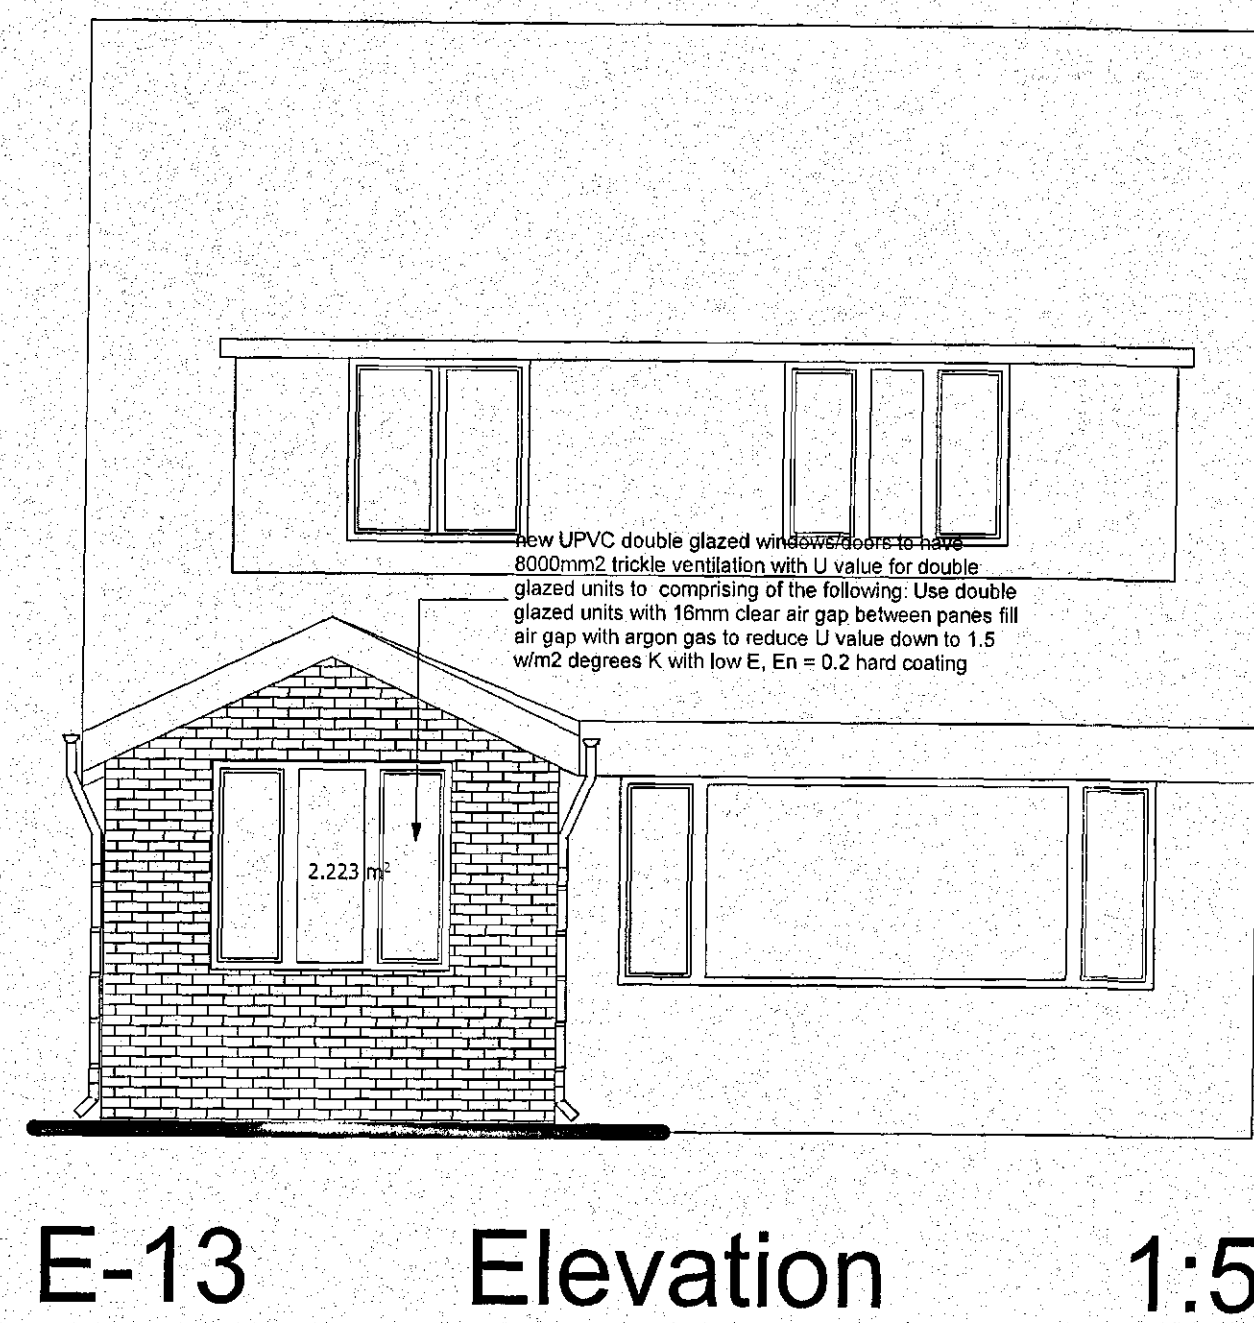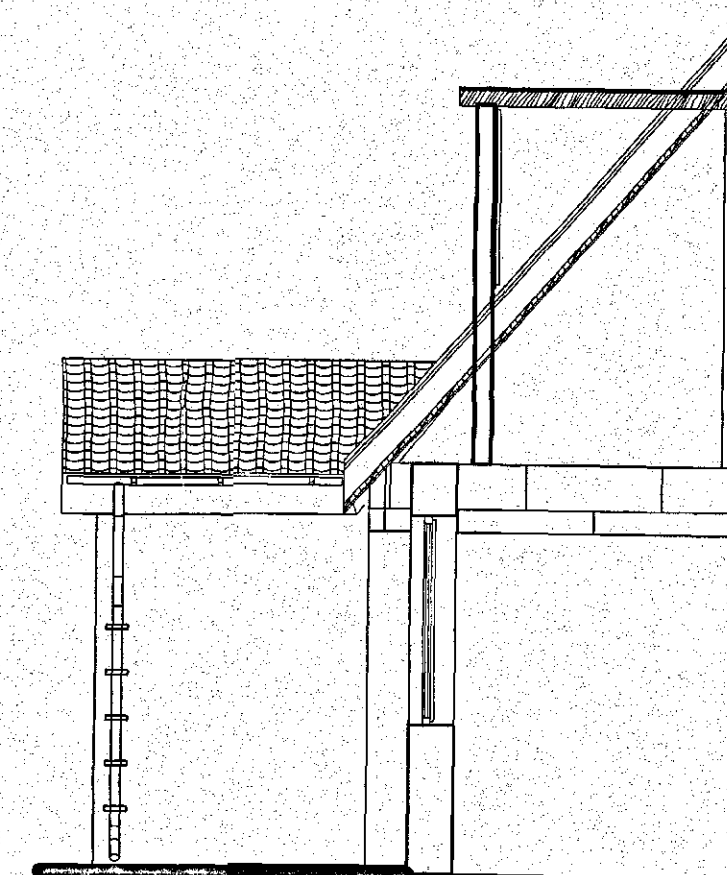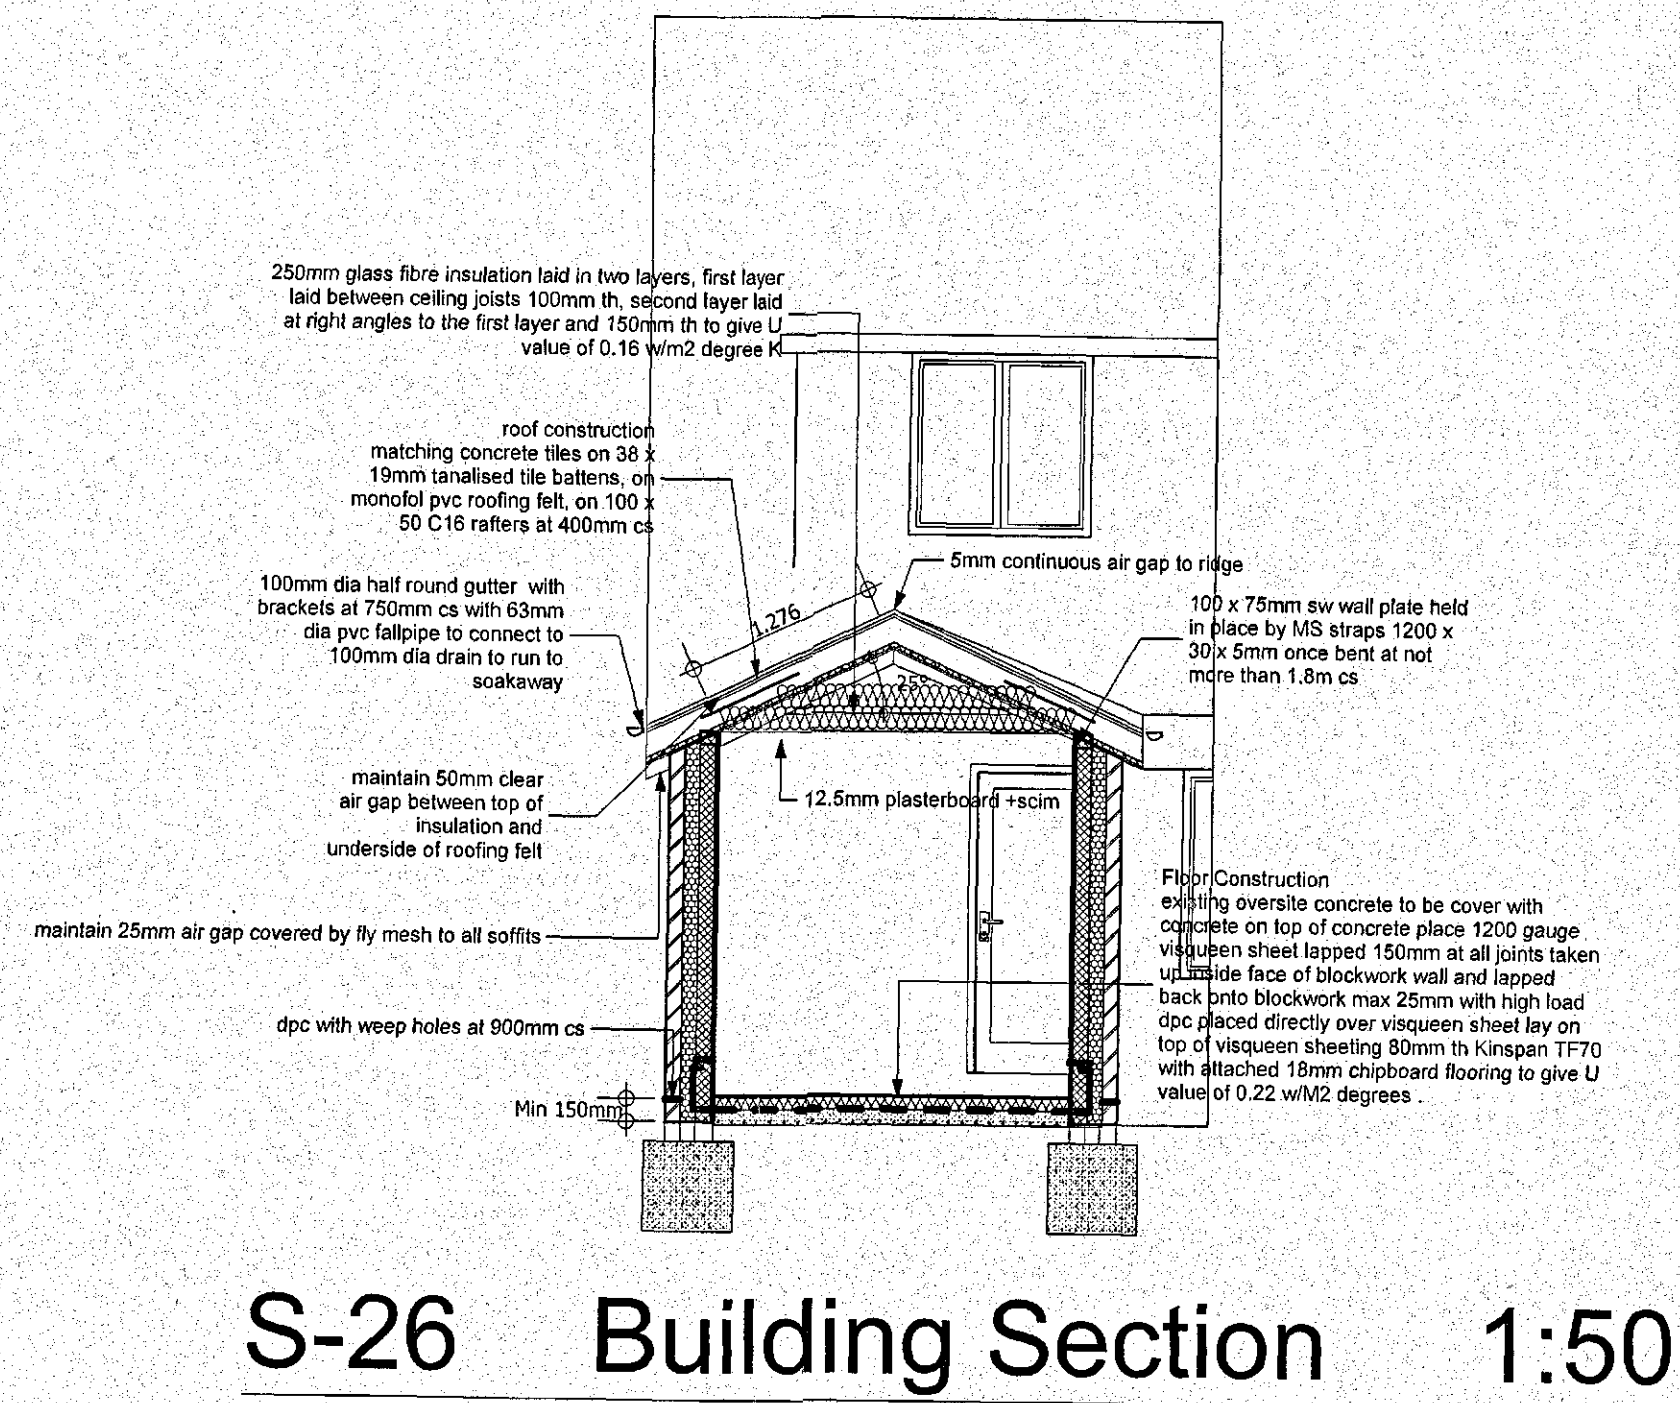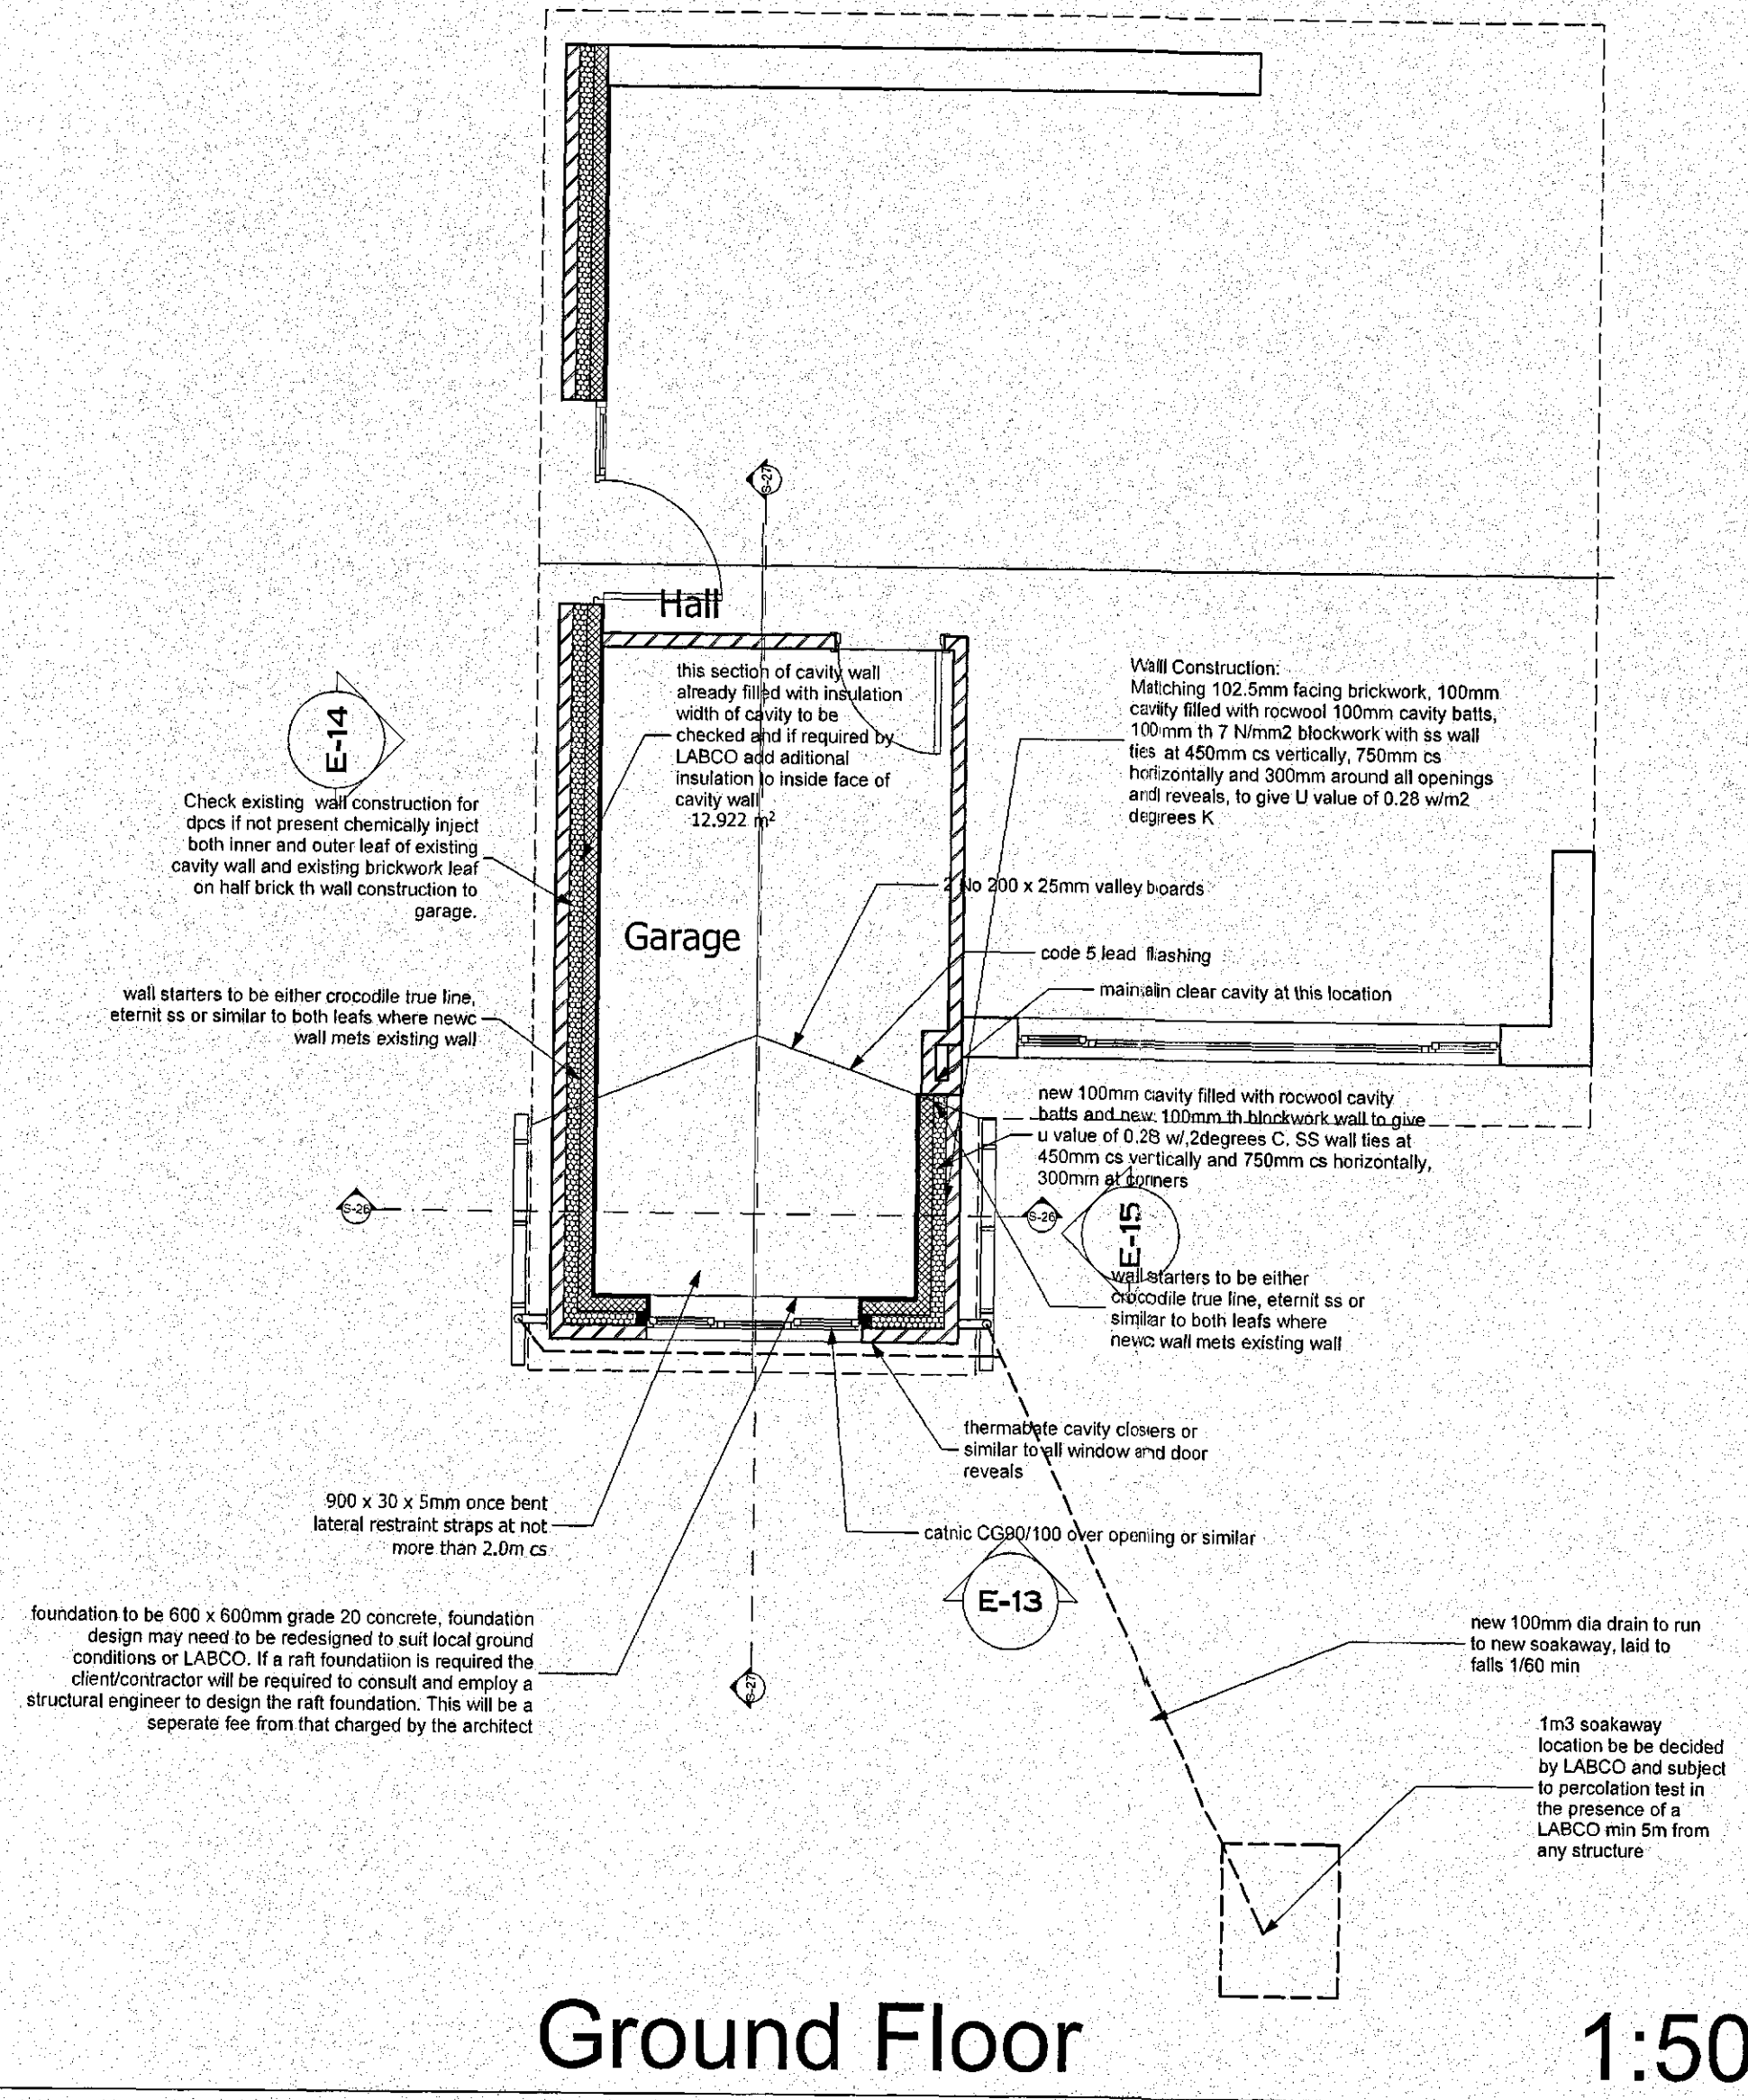

Rev: Date Revision Notes

Client: Mr & Mrs Robinson


Project: Proposed Conversion of Existing Garage to form study at 2 Rochester Road, Monk Bretton, Barnsley

Drawing Title: As Proposed Plans and Elevations

Scale: 1:50 **Date:** 29/04/2013

Drawn By: AR **Rev:**

Drawing Nr: BR1

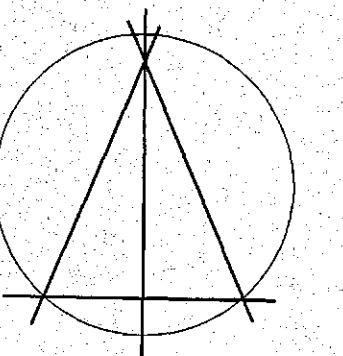

Alan Robinson
Chartered Architect BA Dip Arch RIBA BSc (Hons)
2 Gawber Road, Barnsley S75 2AF
Tel/Fax 01226 286066
Mob: 07947808933