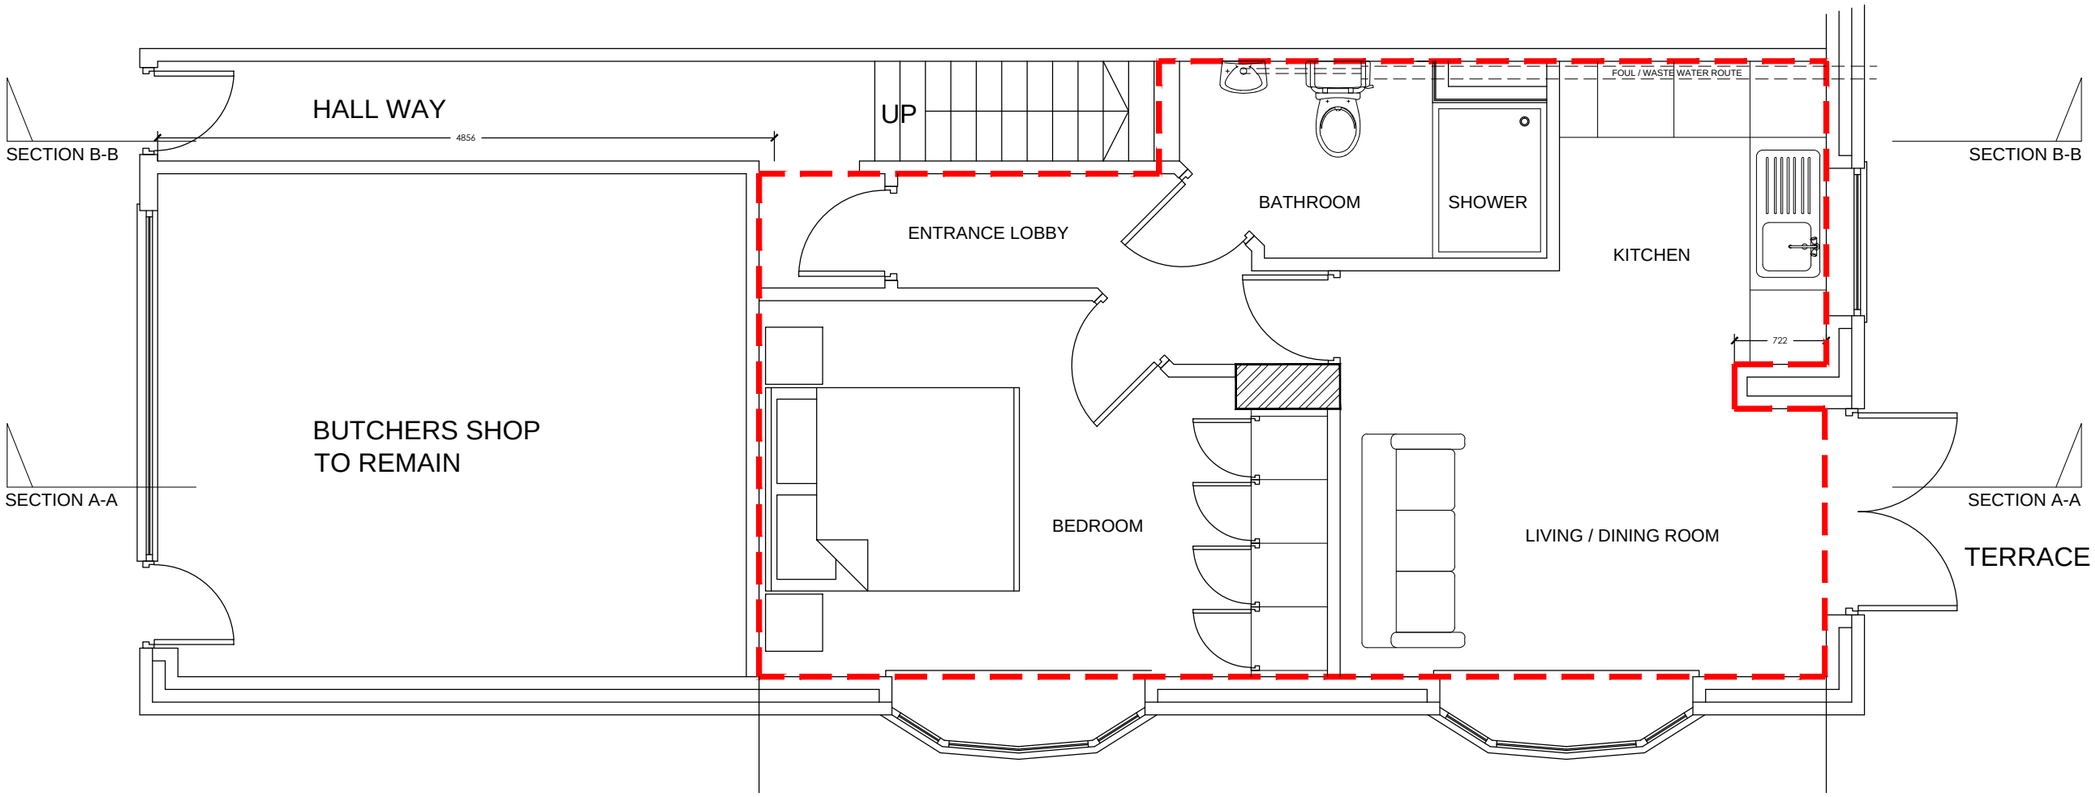


Plan as Proposed

PROPOSED EXTENSION

Mr Jamie Attwood
164 Midland Road,
Royston, Barnsley
S71 4PX

Drawing Title

PROPOSED GROUND PLAN

Scale 1:50 @ A3		Date	
Drawn by ARN			Revision -
Drawing no. 2016-01-07			