
Ordnance Survey®
OS Sitemap®

4288 03m

289

290

290 68m

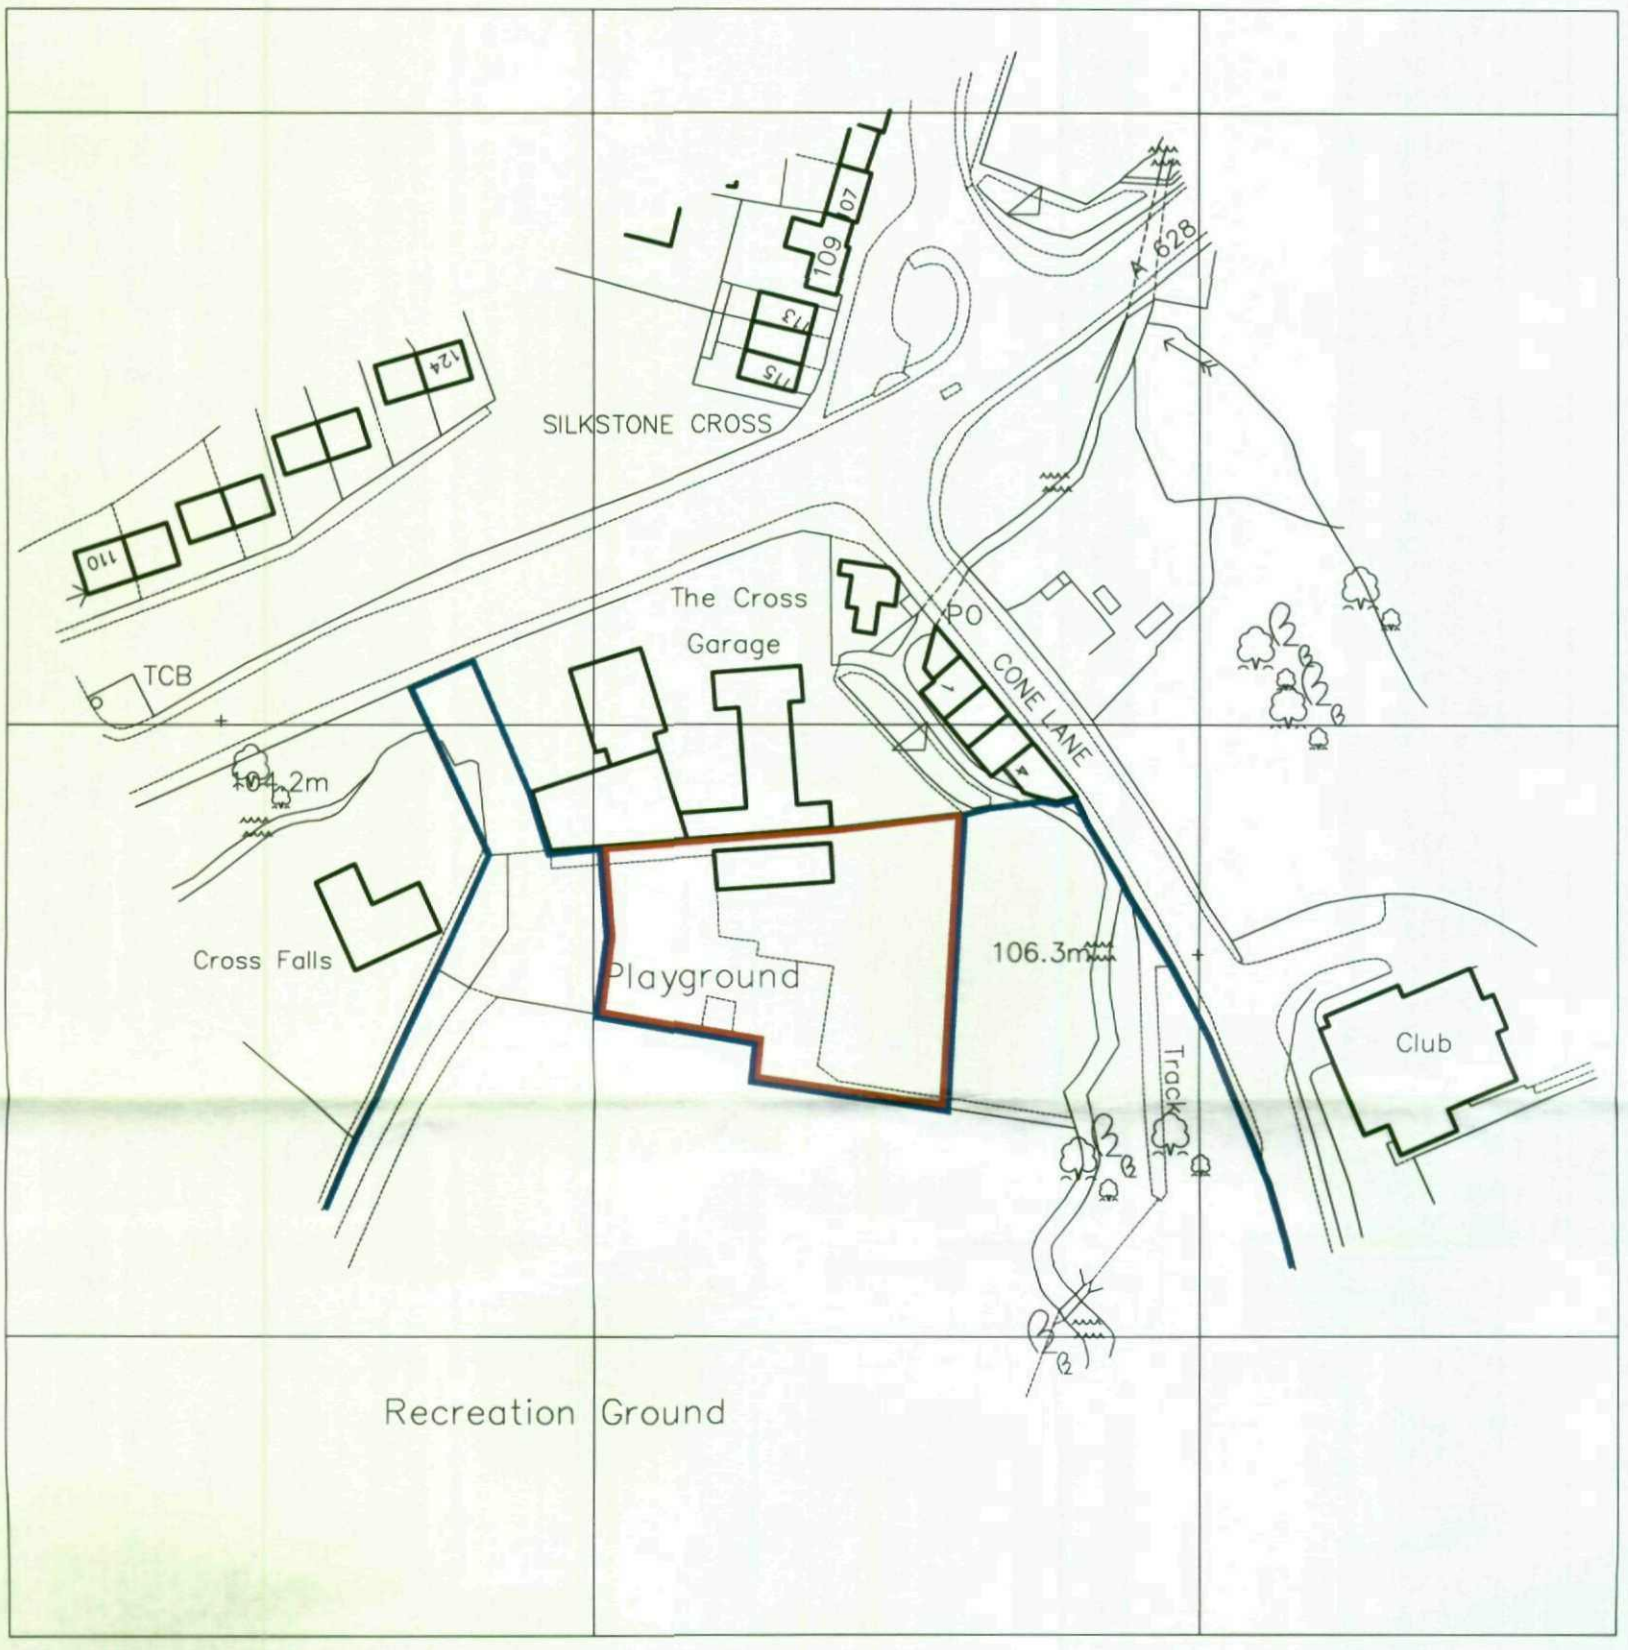

4054 16m

54

53

52

4051 51m

289

290

4288 03m

4290 68m

20 0 20 40 60 80 100

Metres

© Crown Copyright 2008
Reproduction in whole or in part is prohibited
without the prior permission of Ordnance Survey.

GENERAL

- DO NOT SCALE FROM THIS DRAWING
- ALL DIMENSIONS ARE TO BE CHECKED ON SITE AND CONFIRMED TO AUTHOR
- ALL FEASABILITY STUDIES ARE SUBJECT TO FULL SITE SURVEY + LOCAL AUTHORITY APPROVALS
- ANY DISCREPANCIES OR VARIATIONS SHALL BE NOTIFIED TO fj Architects BEFORE WORK ON THE RELEVENT SECTION COMMENCES
- THIS DRAWING SHALL BE READ IN CONJUNCTION WITH ALL RELEVANT CONSULTANTS AND / OR SPECIALISTS DRAWINGS / DOCUMENTS
- THE MATEIALS AND WORKMANSHIP OF ALL RELEVANT TRADES AND BUILDING OPERATIONS SHALL COMPLY WITH THE RECOMMENDATIONS OF CURRENT BRITISH STANDARDS AND CODES OF PRACTICE
- AS FAR AS REASONABLY PRACTICABLE, THIS DESIGN HAS BEEN PREPARED IN SUCH A WAY AS TO REDUCE THE RISKS TO THE HEALTH AND SAFETY OF PERSON(S) WHO MAY BE AFFECTED
- RISK ASSESSMENTS HAVE BEEN PREPARED FOR ANY UNAVOIDABLE RISKS AND ARE REFERRED TO BELOW -

RA ref	Date	Prepared	Item

NOTES

rev	date	dr	app	notes

scale 1:1250@A3	drawn iC	apprv SNJ
date DEC 2008	path W:\DATA\4034\ARCH	
status	PLANNING	
job no 4034	dwg no A(00)-01	rev –

fj architects limited
email: info@fjarchitects.co.uk
Southgate House, Southgate, Wakefield, United Kingdom, WF1 1TL
Tel: 01924 333900 Fax: 01924 811118

project PROPOSED COMMUNITY HALL SILKSTONE

client SILKSTONE SCOUT AND GUIDE HQ

title SITE LOCATION PLAN

A Member of the MJMC (Holdings) Limited Group of Companies. This drawing must not be copied without written permission