
BOWKER SADLER PARTNERSHIP
THIS DRAWING IS THE SUBJECT OF COPYRIGHT WHICH VESTS IN BOWKER SADLER PARTNERSHIP LIMITED. IT IS AN INFRINGEMENT OF COPYRIGHT TO REPRODUCE THIS DRAWING, BY WHATEVER MEANS, INCLUDING ELECTRONIC, WITHOUT THE EXPRESS WRITTEN CONSENT OF BOWKER SADLER PARTNERSHIP LIMITED WHICH RESERVES ALL ITS RIGHTS

BOWKER SADLER PARTNERSHIP LIMITED ASSERTS ITS RIGHTS TO BE IDENTIFIED AS THE AUTHOR OF THIS DESIGN

- DRAWING NOT TO BE SCALED.
- REPORT ERRORS & OMISSIONS TO ARCHITECT.
- CHECK ALL DIMENSIONS ON SITE
- DRAWING TO BE READ IN CONJUNCTION WITH THE HEALTH AND SAFETY PLAN AND ALL RELEVANT RISK ASSESSMENTS

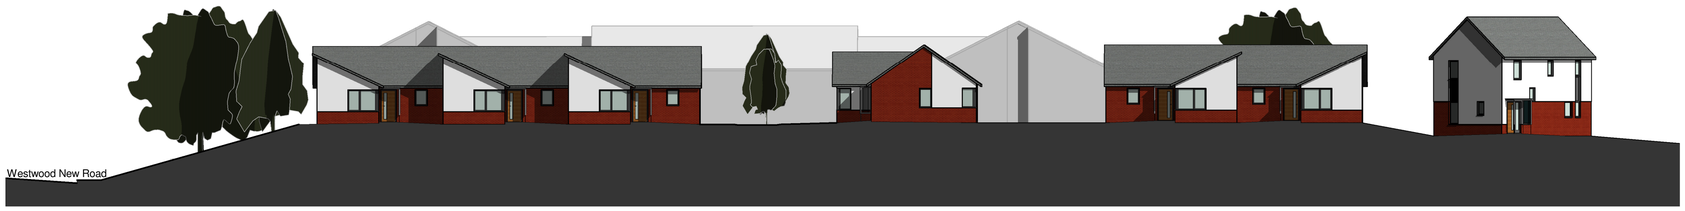

1 View from Village Green Towards Glebe Court
1 : 200



2 View From Village Green Towards A61
1 : 200



3 View From Fenn Road Towards Glebe Court
1 : 200



4 View From Fenn Road Towards A61
1 : 200

1:5
1:50
1m 2 3 4 5 6 7m

1:1
1:100
1m 2 3 4 5 6 7 8 9 10 11 12 13 14 15

REV.	DATE	DRN.	CHKD.

PROJECT
Fenn Road, Tankersley

CLIENT
Equity Housing Group

DRAWING
Street elevations

SCALE	SHEET SIZE	DRAWN	CHECKED	DATE
1 : 200	@ A1	KLM	CL	01/02/12

Bowker Sadler
Hatherlow House, Hatherlow, Romiley, Stockport SK6 3DY
Telephone: 0161 406 7333 Facsimile: 0161 406 7444
Email: bsp@bowker-sadler.co.uk
Web: www.bowker-sadler.co.uk

JOB No	DRAWING No	REVISION
11-048	125	

STATUS
Planning

Building Information Modeling