



Drawing No.	Rev No.
MCP001 -007	

Trussed rafters at maximum 600mm C/C, to comprise of pressure preservative treated softwood with galvanised mild steel connectors. Diagonal and longitudinal bracing, minimum 100x32mm at ceiling and roof level. Design and construction by specialist manufacturer all to BS.5268: PART 3: 1985, together with all required bracing. detailed layout and calculations to be submitted to client and local authority building inspector for approval 28 days prior to delivery.

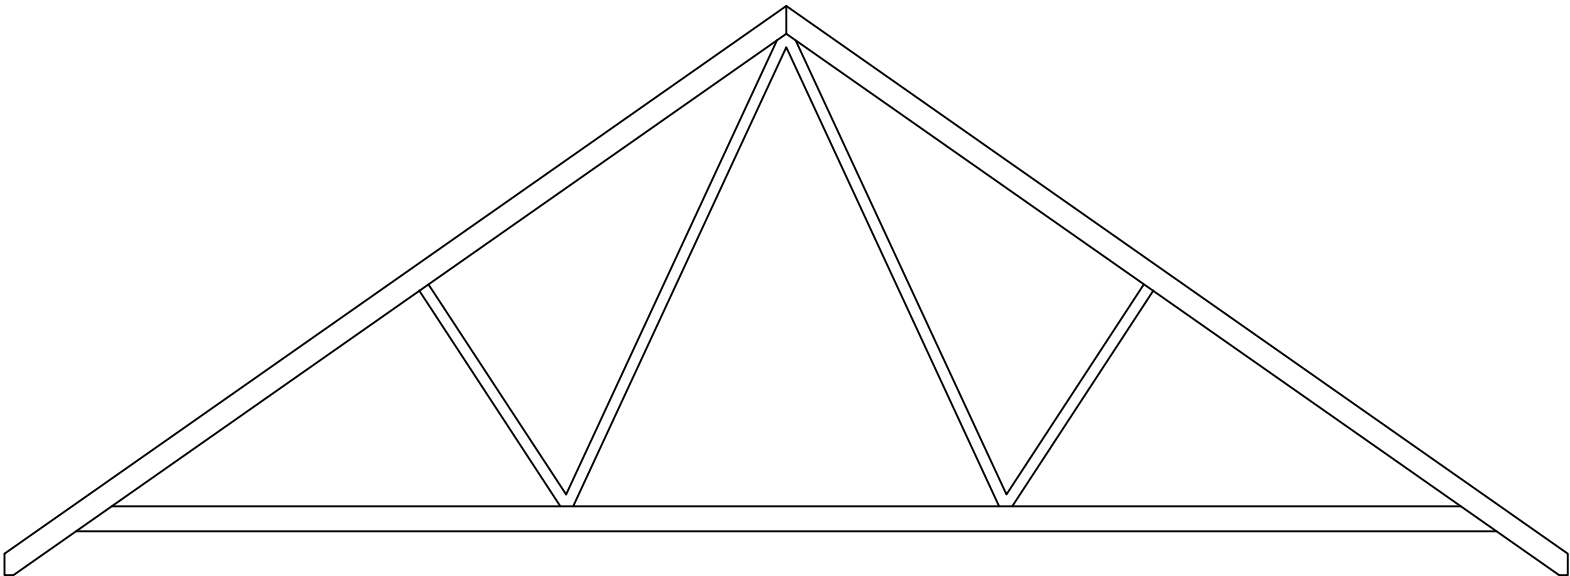

TRUSS DETAIL
(NTS)

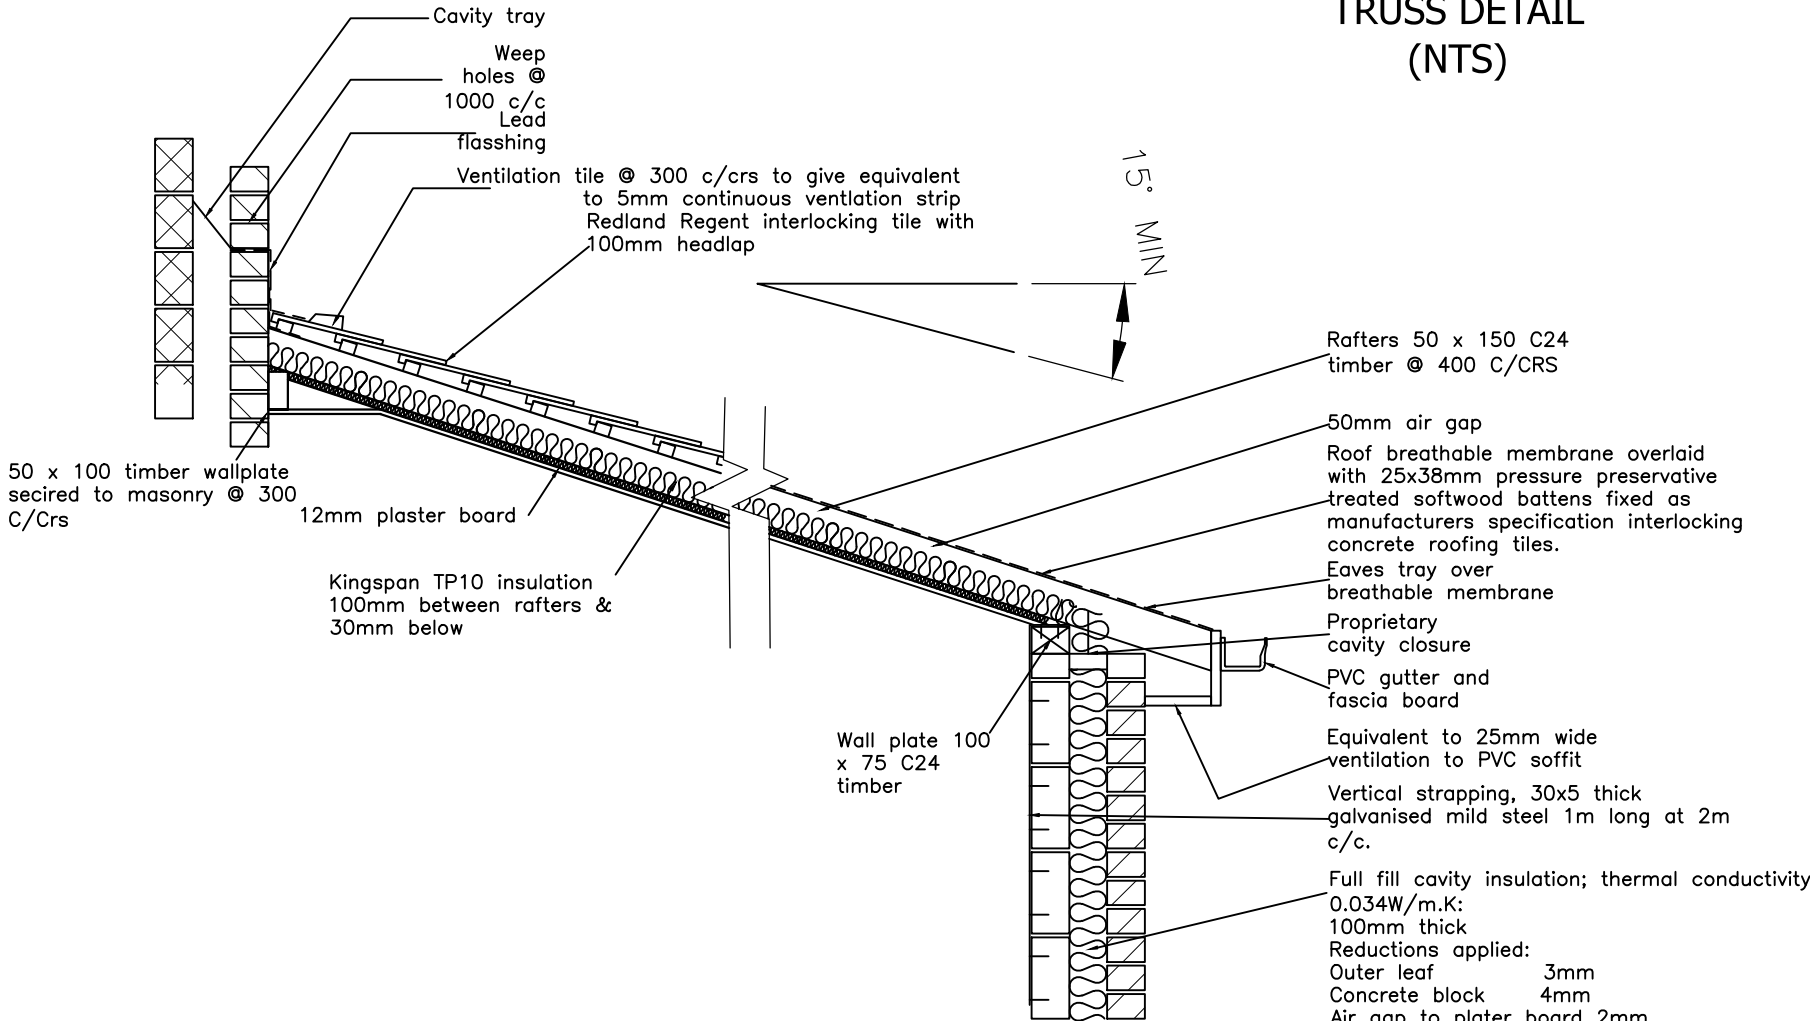

EAVES DETAIL
(1:20)

DO NOT SCALE: Contractor to check all dimensions and report any omissions or errors

NOTES

Rev	Description	By	Chk	App	Date
-----	-------------	----	-----	-----	------

JRB DESIGNS Ltd
1 Saville Road
Cudworth
Barnsley
S72 8LT
Tel: 01226 383542
Fax: 01226 380078
Mob: 07970 541192
Email: john@jrbdesigns.co.uk

This drawing is copyright. © jrbdesigns Ltd.

Client

MRS. C PANTRY

Drawing Title

DETAILS 2

Address

19 CROPTON ROAD
ROYSTON
BARNSLEY
S71 4JJ

Project Title:

PROPOSED SINGLE REAR & TWO
STOREY SIDE EXTENSION

Purpose of Issue:

PLANNING

Drawing Status

FIRST ISSUE

Scale at A3 AS SHOWN	Drawn By JRB	Date 14/01/2019
Checked By	Date 14/01/2019	Approved By Date 14/01/2019
Project No. MCP001	Drawing No. 007	Revision -

APPROVAL ☒ INFORMATION ☐ TENDER ☐ CONTRACT ☐ CONSTRUCTION ☐