


VIEW FROM WEST SIDE

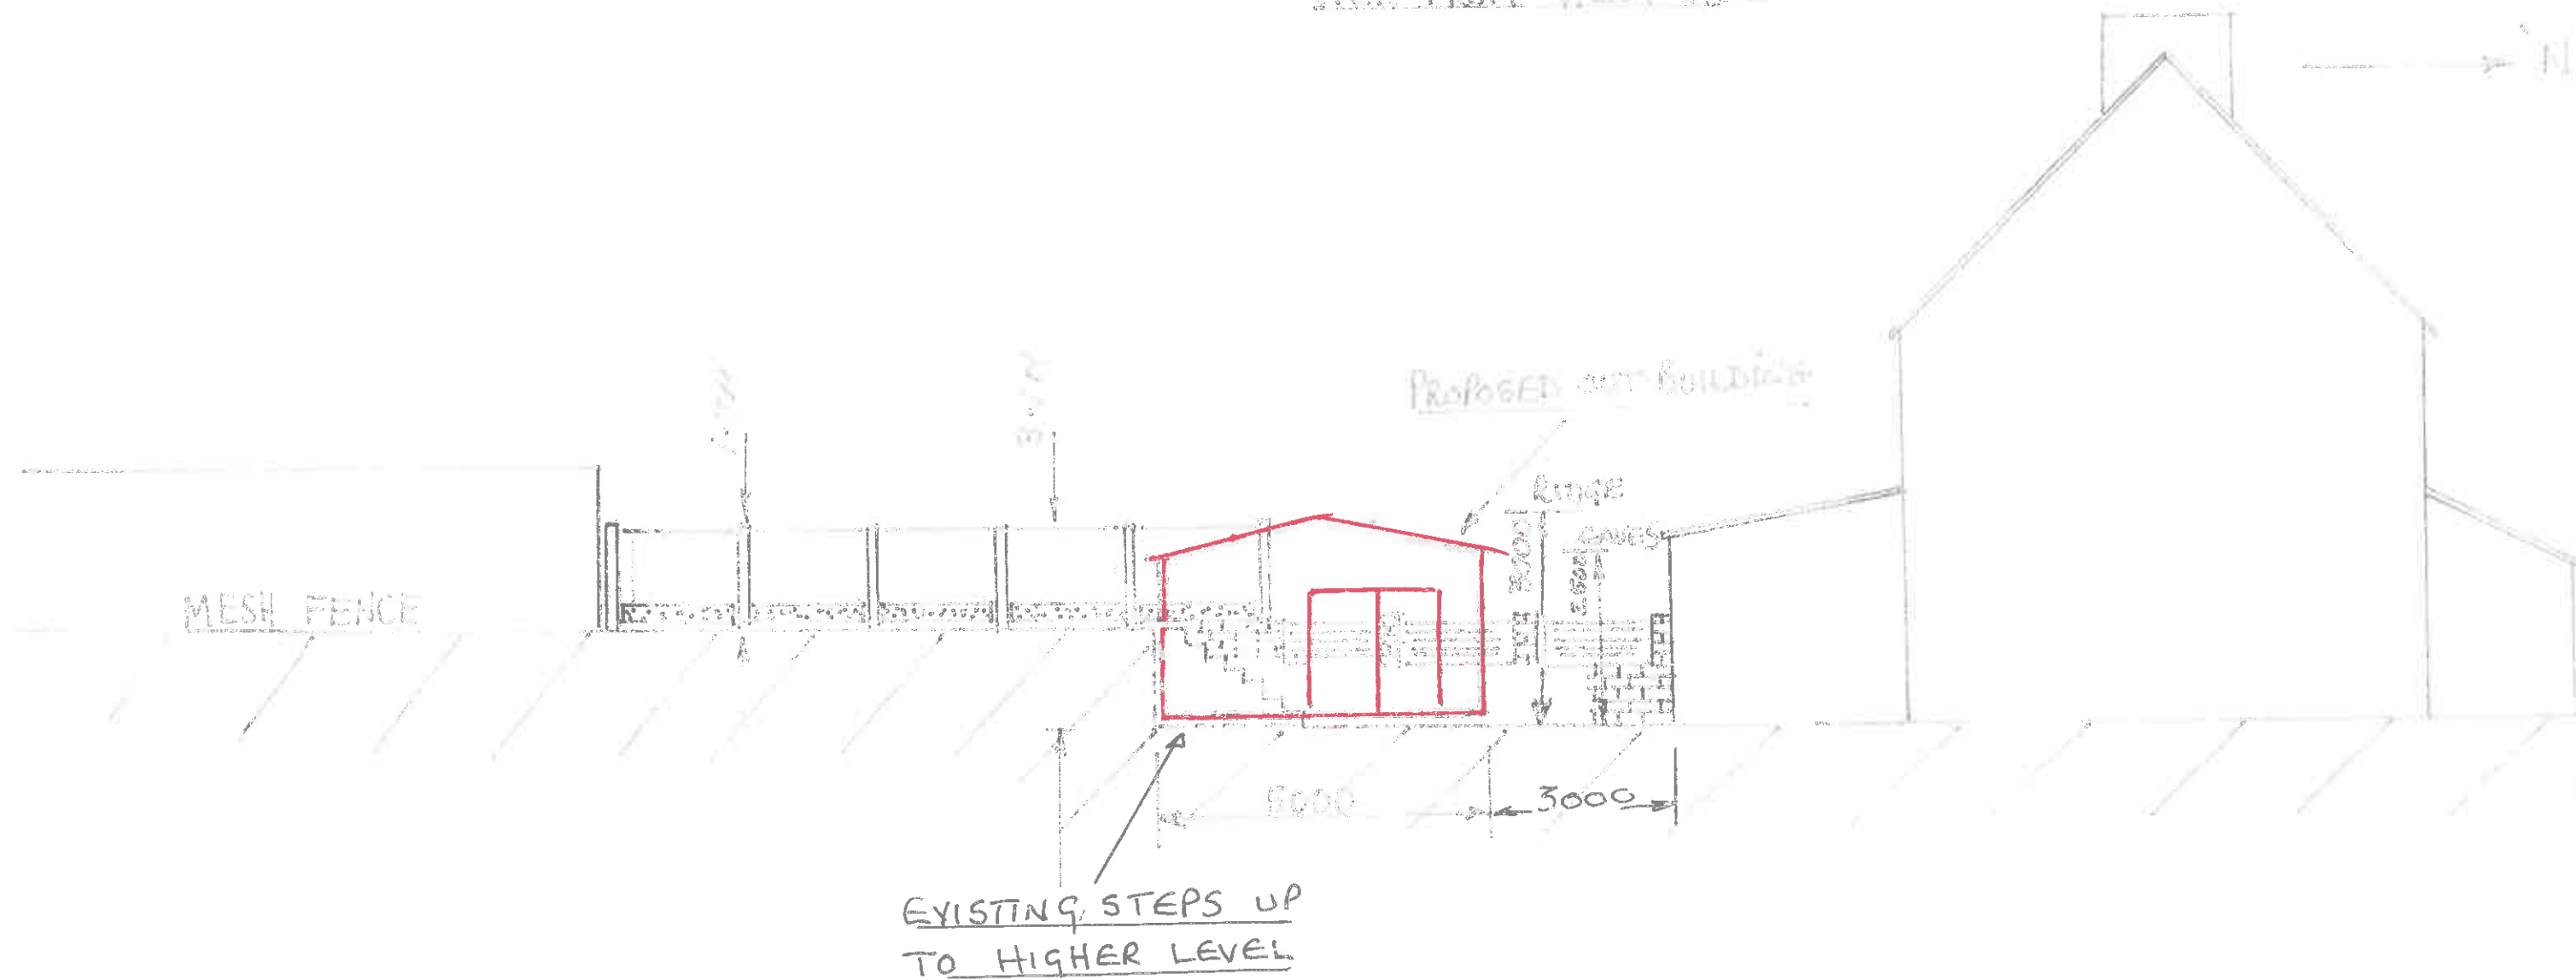

TITLE

SIDE VIEW FROM
WEST
SCALE: 1/100
17.5.14
DRG N° 0033

PROJECT

OUT BUILDING TO
REAR OF
58 REDBROOK ROAD
GAWBER
BARNLEY, S75 2RS

CLIENT

C. BARKER
58 REDBROOK ROAD
GAWBER
BARNLEY
S75 2RS
01226 732945

SIZES IN 'MM' UNLESS STATED